

Project:

51
Information
Services
Building No. 2

Sheet Title:

Floor Plan

File Name:


Permit No:

Drawn by:

Issued: 04/28/2006

A-1

Date:

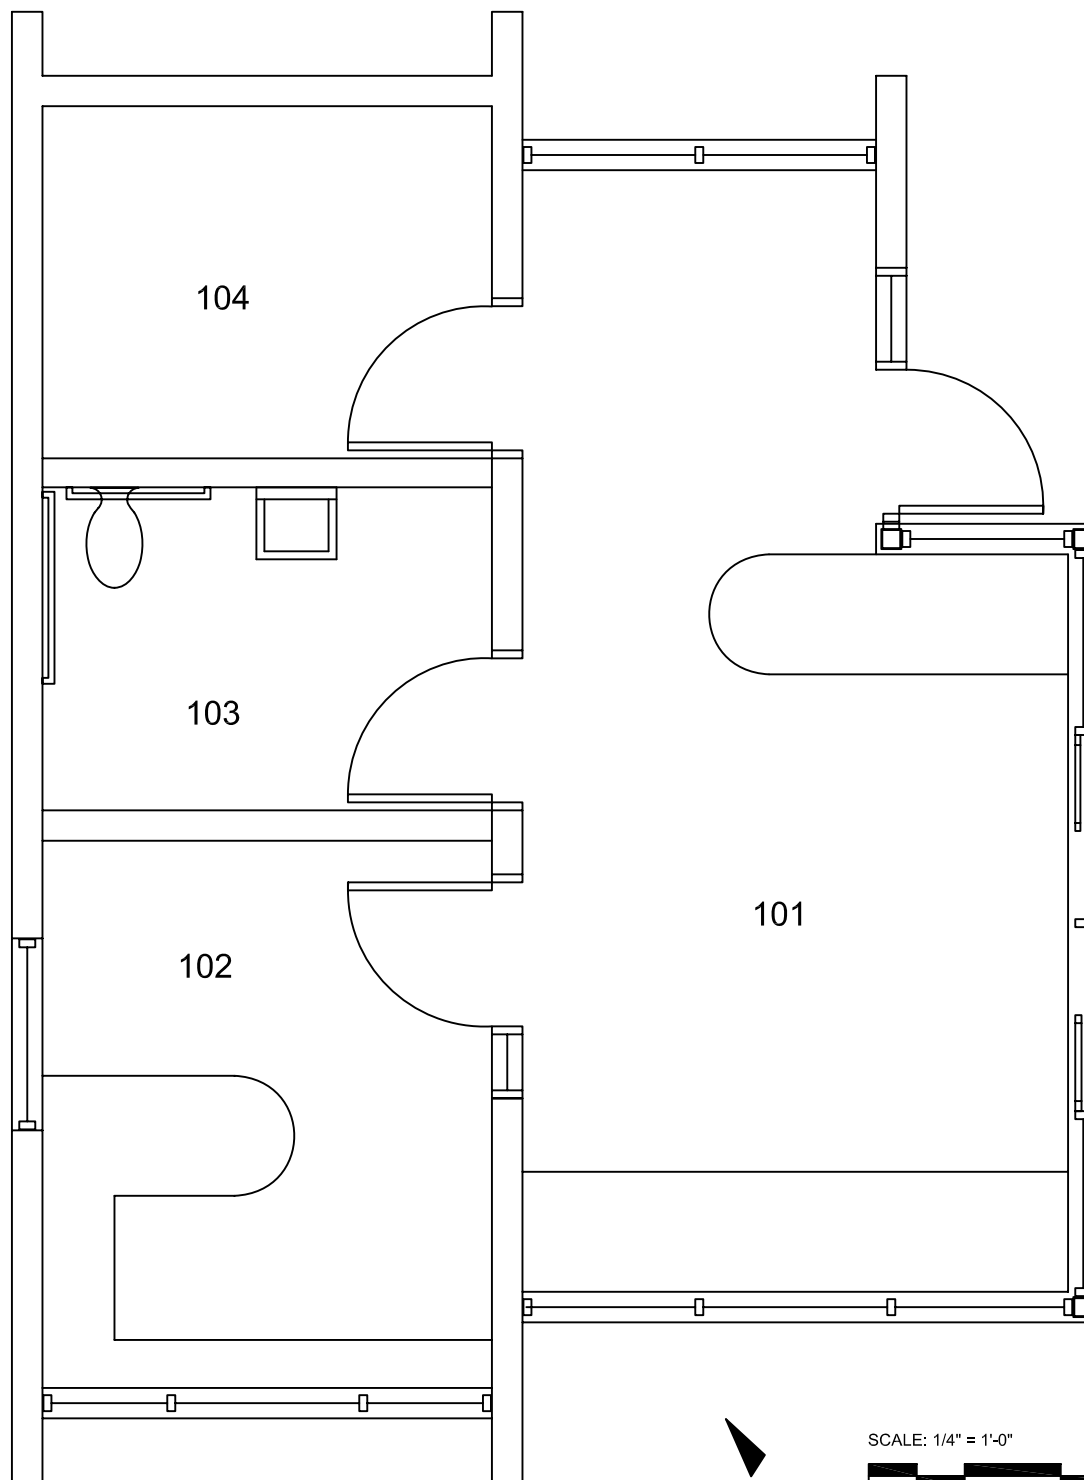

SCALE: 1/4" = 1'-0"

