

Project:

41/41A
University
Enterprises


Sheet Title:

Floor Plan

File Name:

Permit No:

Drawn by:

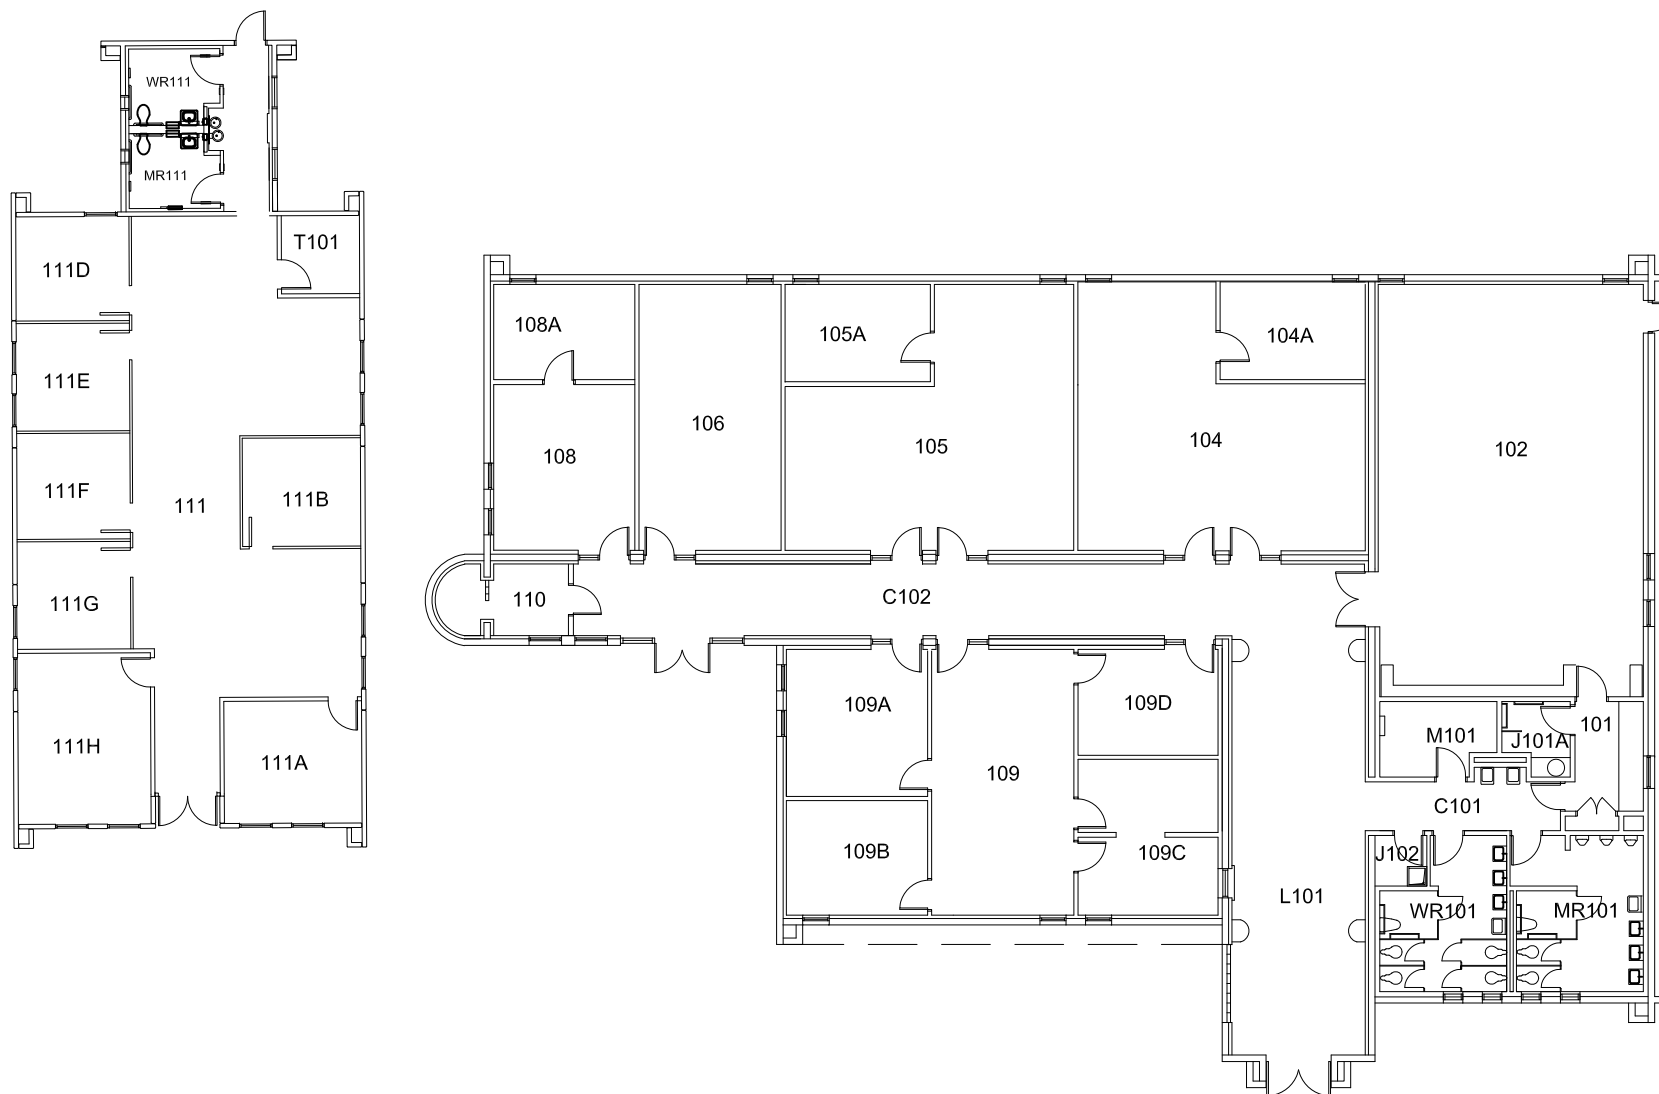

SCALE: 1" = 20'-0"



A-1

Date: 11/18/2013