

Project:

10

Physical  
Education

Sheet Title:





Floor Plan

File Name:

Permit No:

Drawn By:

Date: 2/08/10

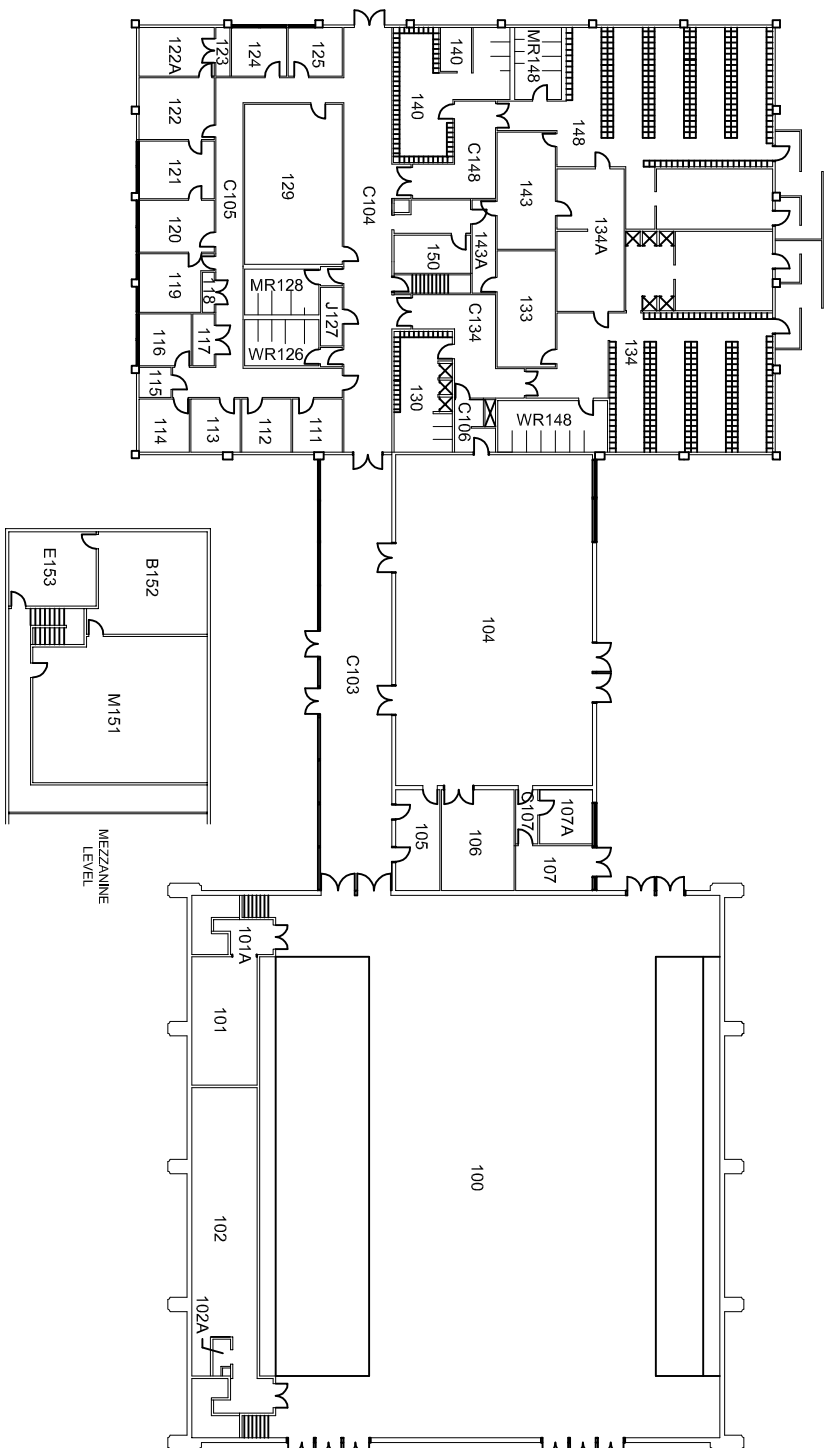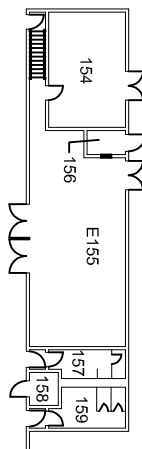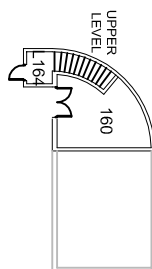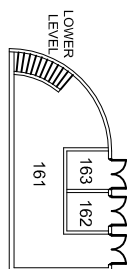

MEZZANINE  
LEVEL

SCALE: 1" = 40'-0"



NORTH