

Project:

302
Temporary
Classrooms

Sheet Title:

Floor Plan


File Name:

Permit No:

Drawn by:

A-1

Date: 5/23/06

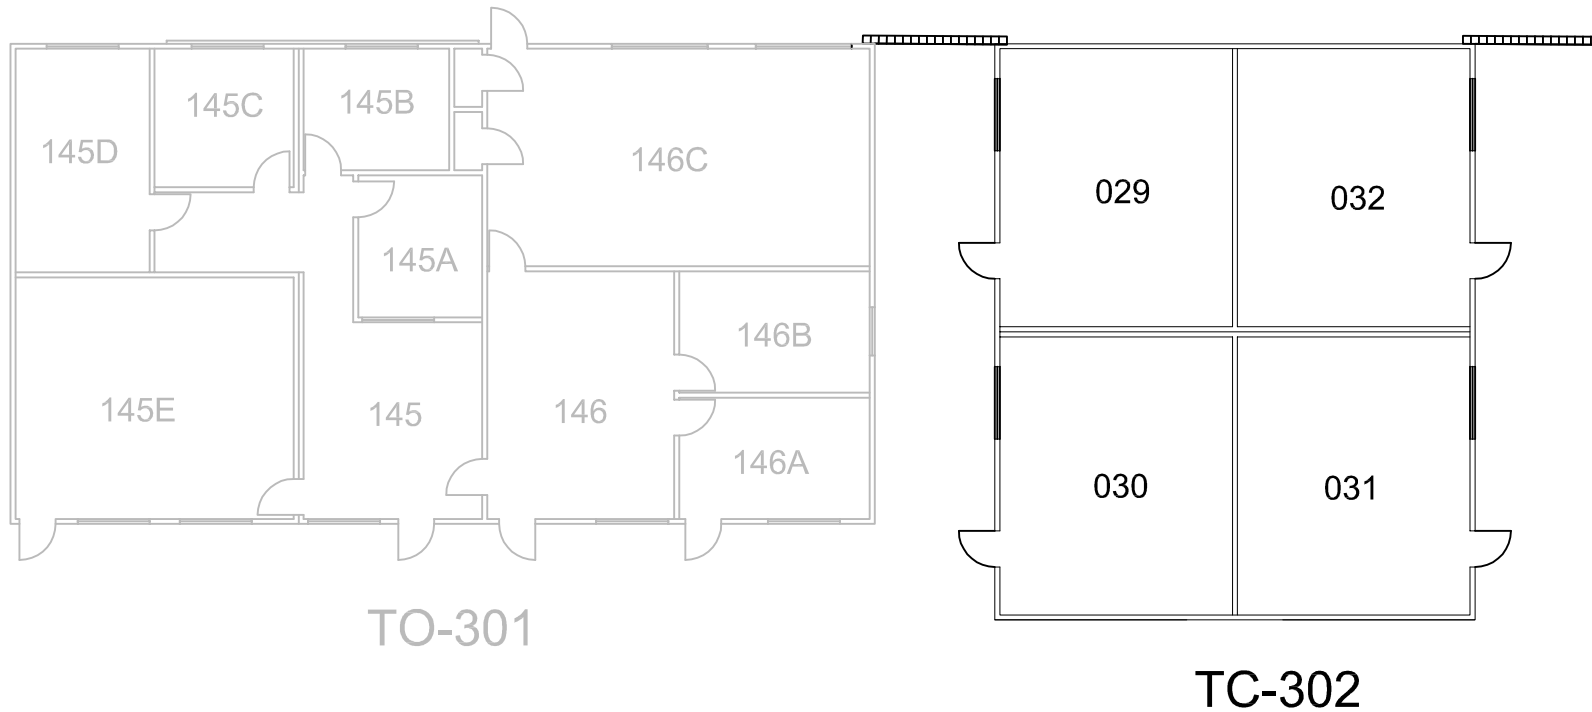

SCALE: 1/16" = 1'-0"

NORTH