

Project:

02

Sierra Hall

Sheet Title:

Floor Plan


File Name:

Permit No:

Drawn by:

A-1

Date: 07/31/13

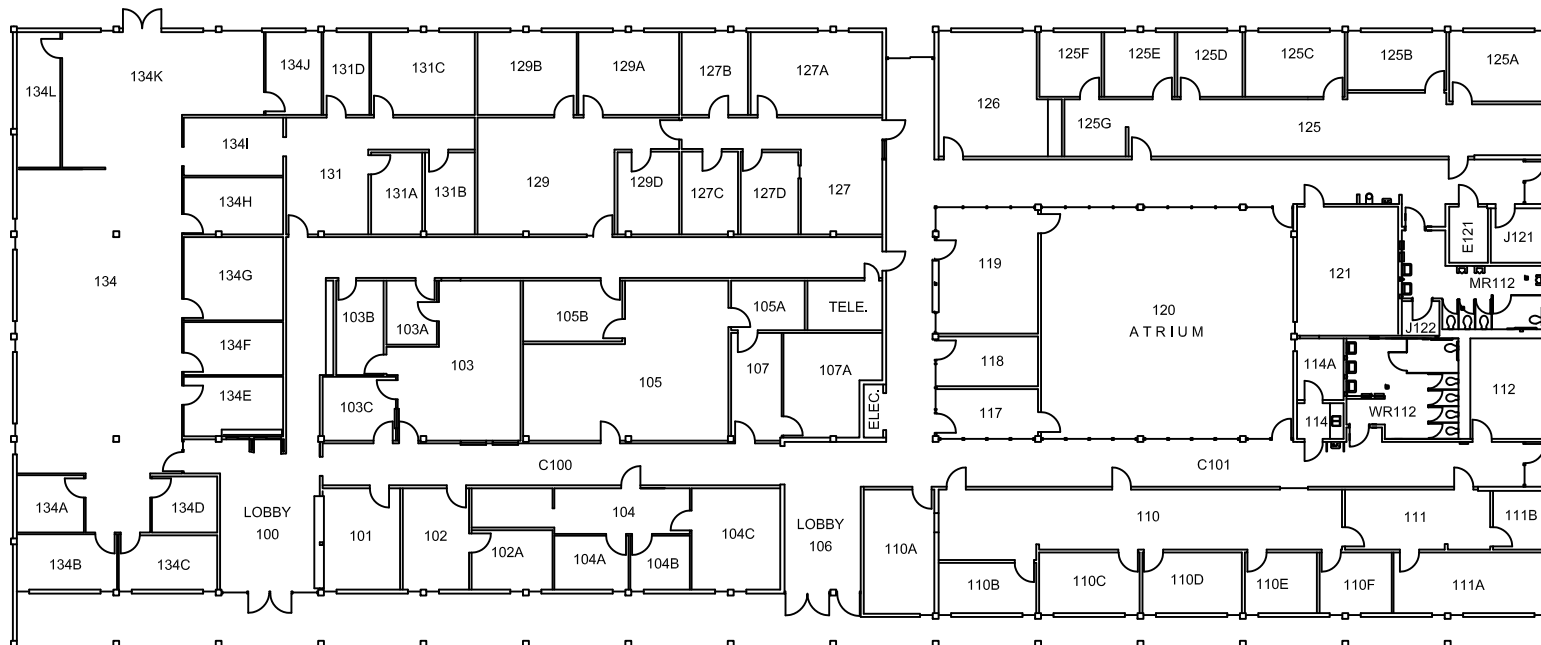

NORTH

SCALE: 1" = 30'-0"

