

Project:

31 Arrowhead Village Housing

Sheet Title:

Building 2 Floor Plans




File Name:

Permit No:


Drawn by:

A-1

Date: 5/23/06

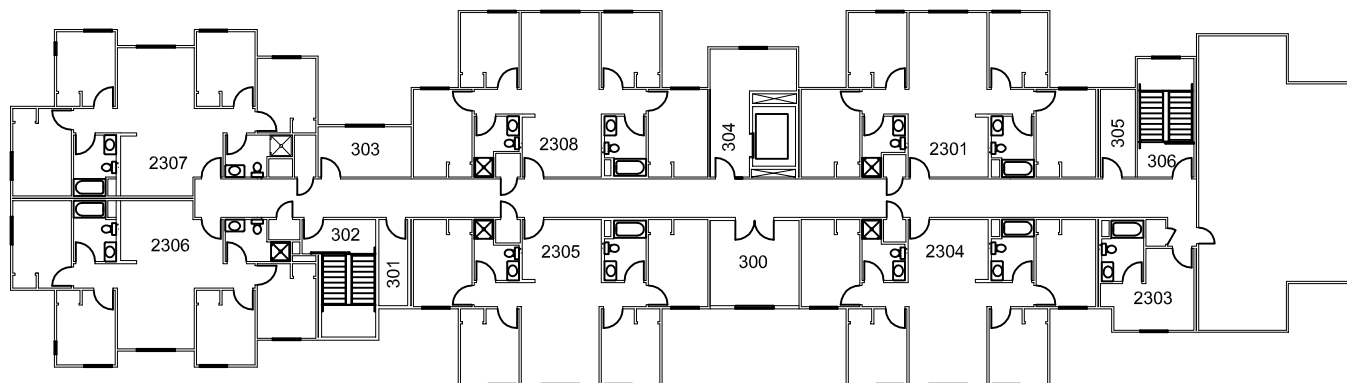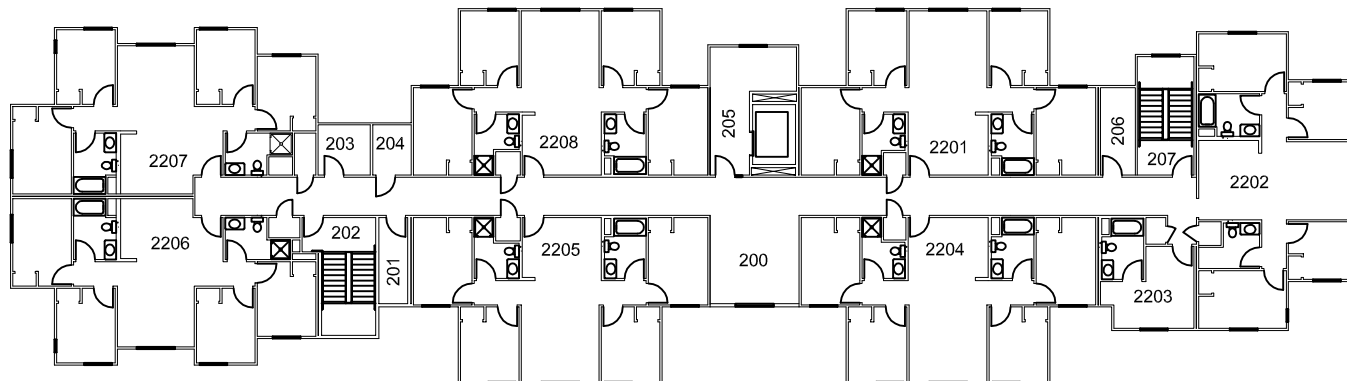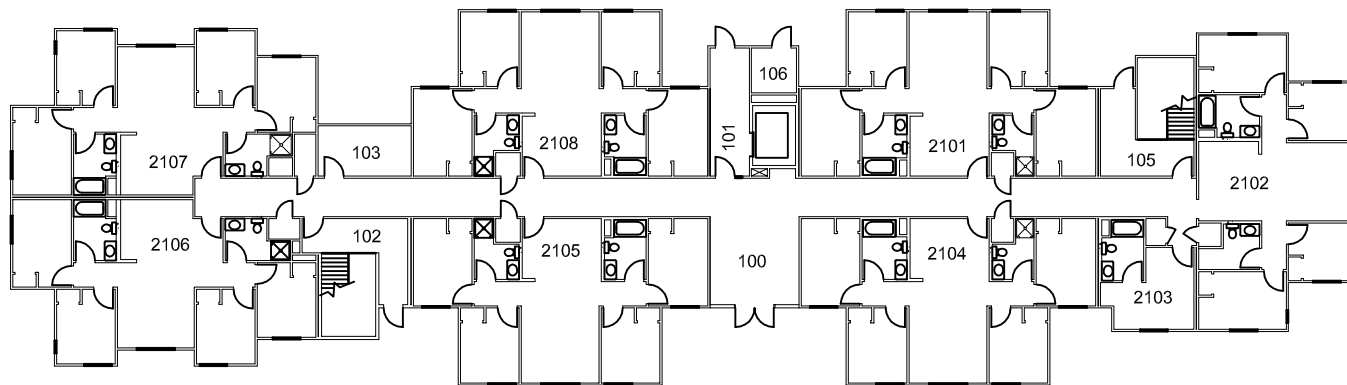

SCALE: 1" = 30'-0"

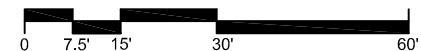

Project:

31
Arrowhead
Village Housing

Sheet Title:

Building 3
Floor Plans




File Name:

Permit No:


Drawn by:

A-1

Date: 5/23/06

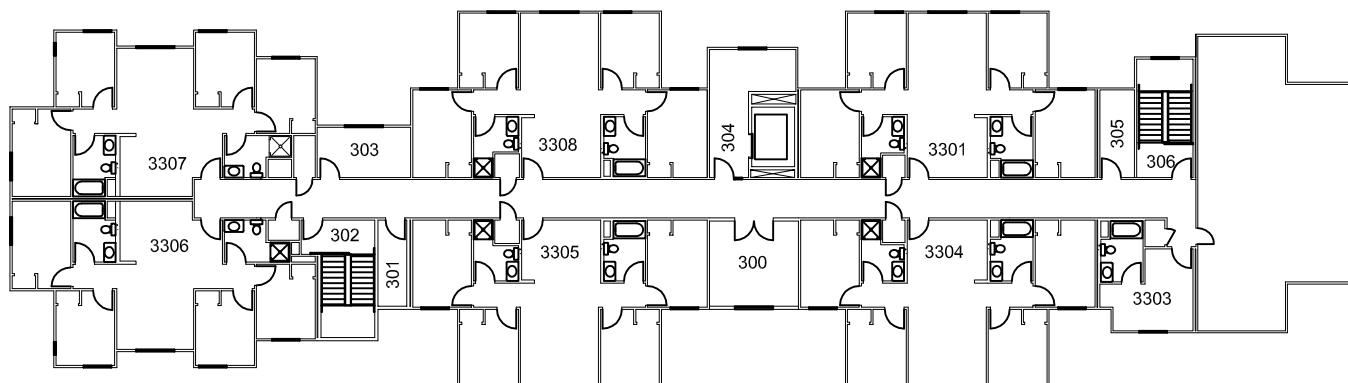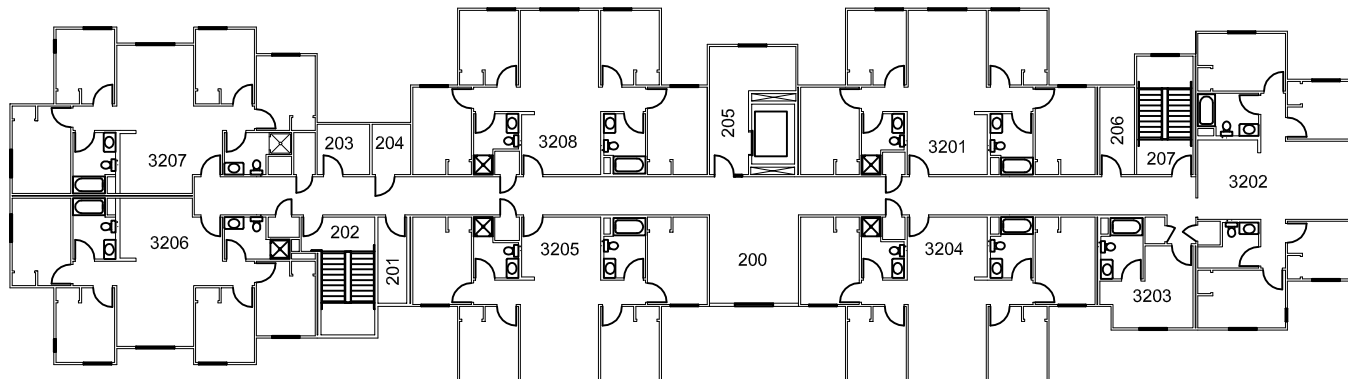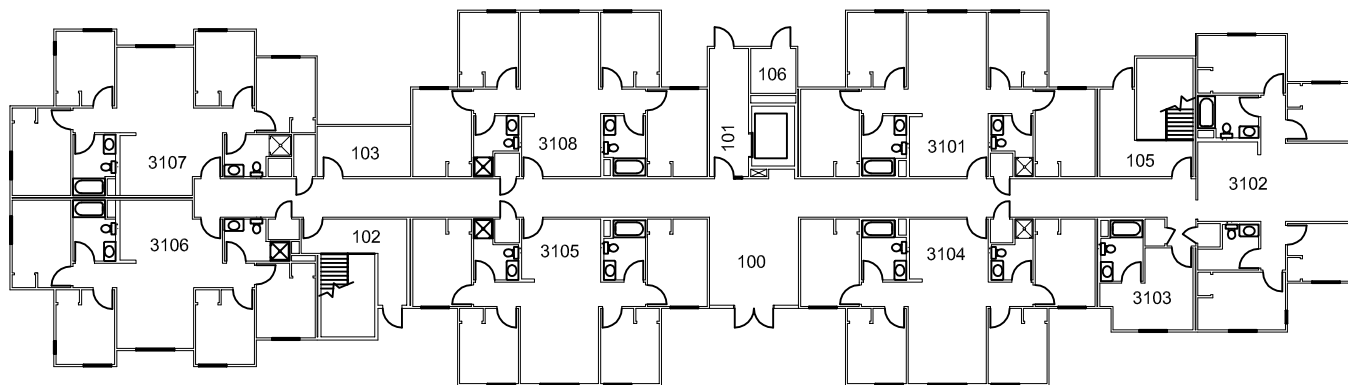

SCALE: 1" = 30'-0"

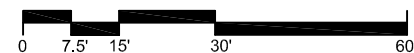

Project:

31
Arrowhead
Village Housing


Sheet Title:

Building 4
1st Floor Plan


File Name:

Permit No:

Drawn by:

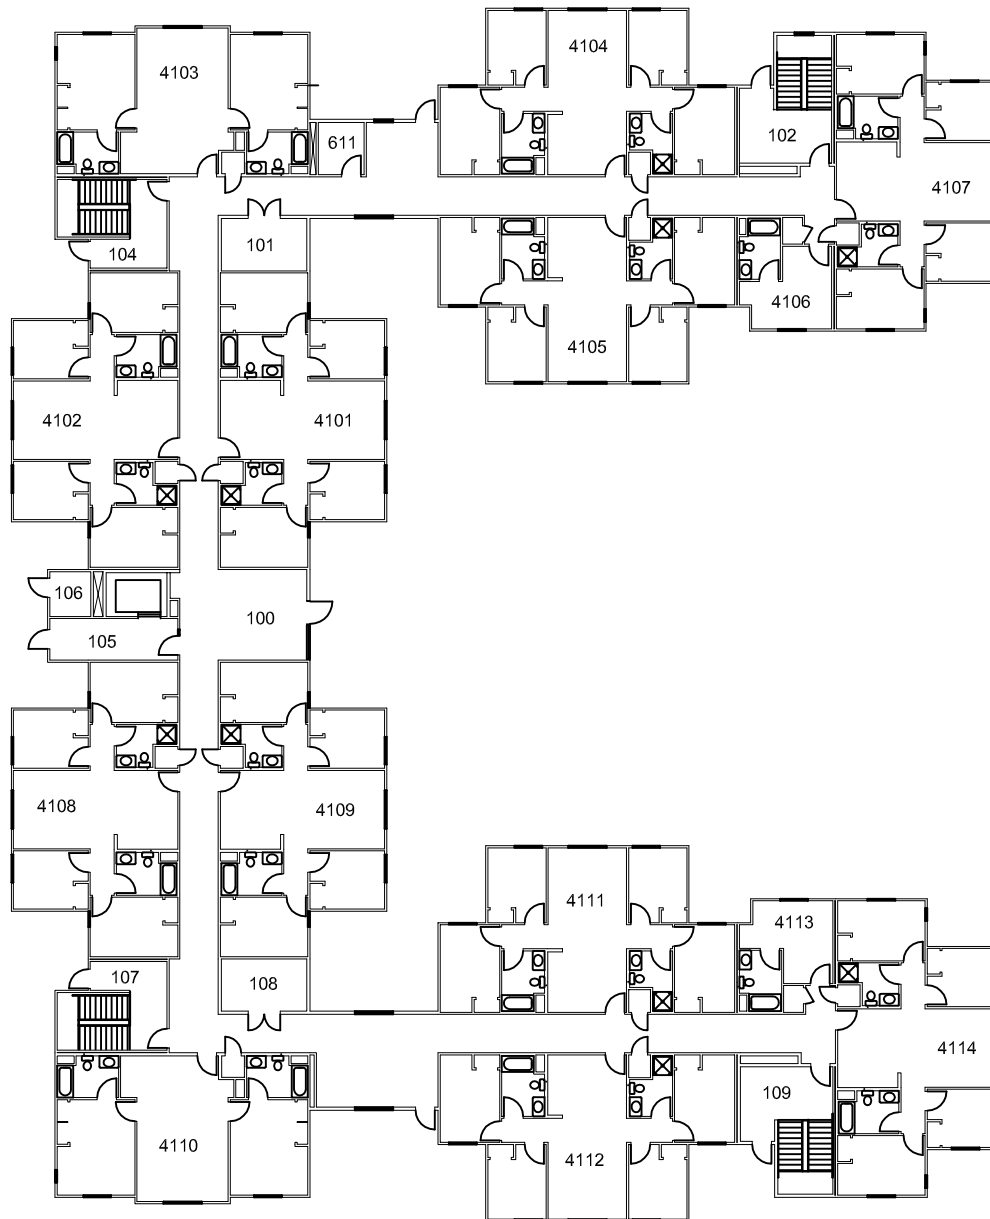

SCALE: 1" = 30'-0"

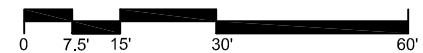

A-1

Date: 5/23/06



Project:

31
Arrowhead
Village Housing


Sheet Title:

Building 4
2nd Floor Plan


File Name:

Permit No:

Drawn by:

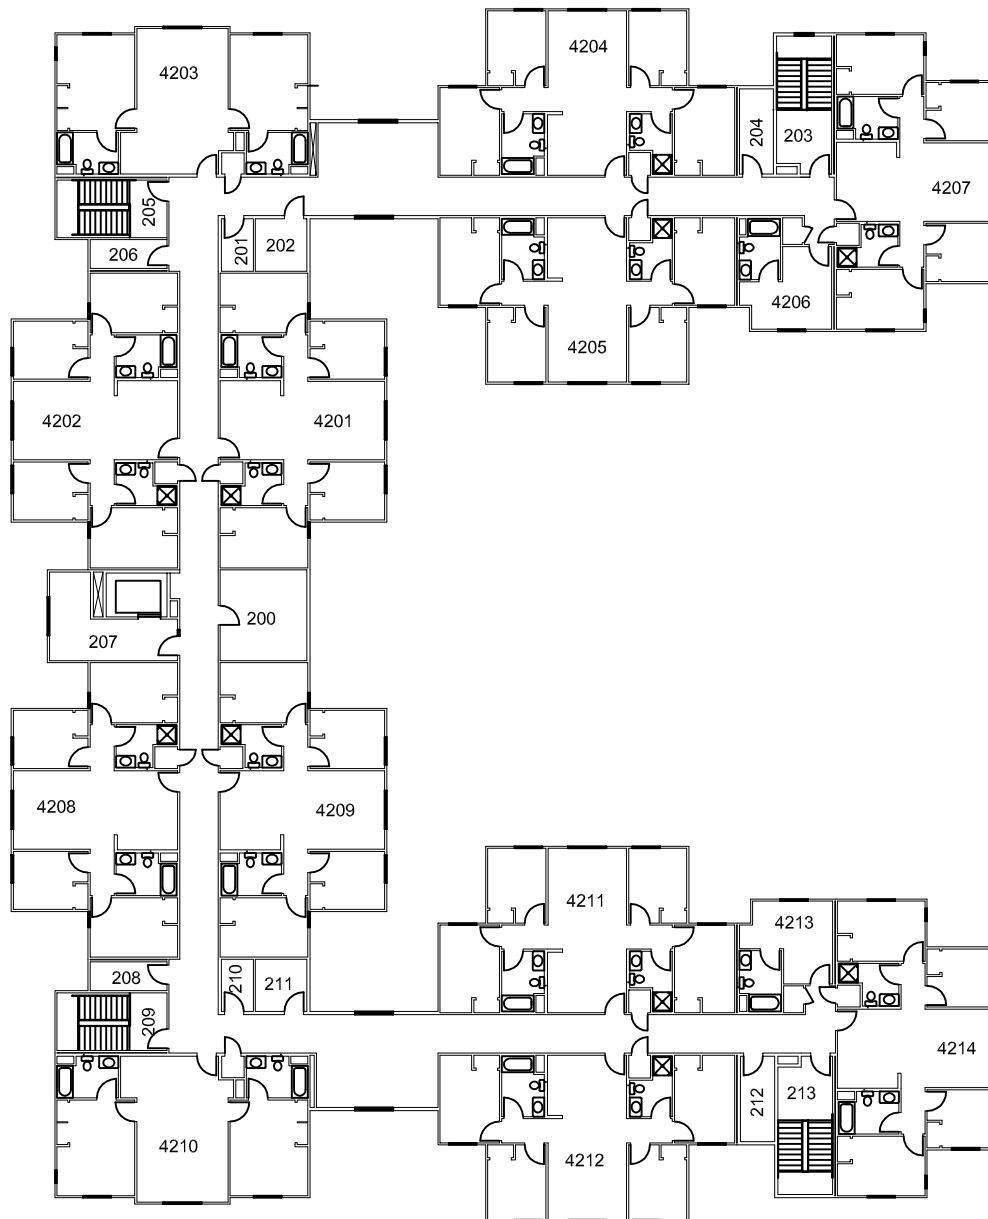

SCALE: 1" = 30'-0"

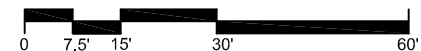

A-2

Date: 5/23/06

Project:

31 Arrowhead Village Housing


Sheet Title:

Building 4 3rd Floor Plan

File Name:


Permit No:

Drawn by:

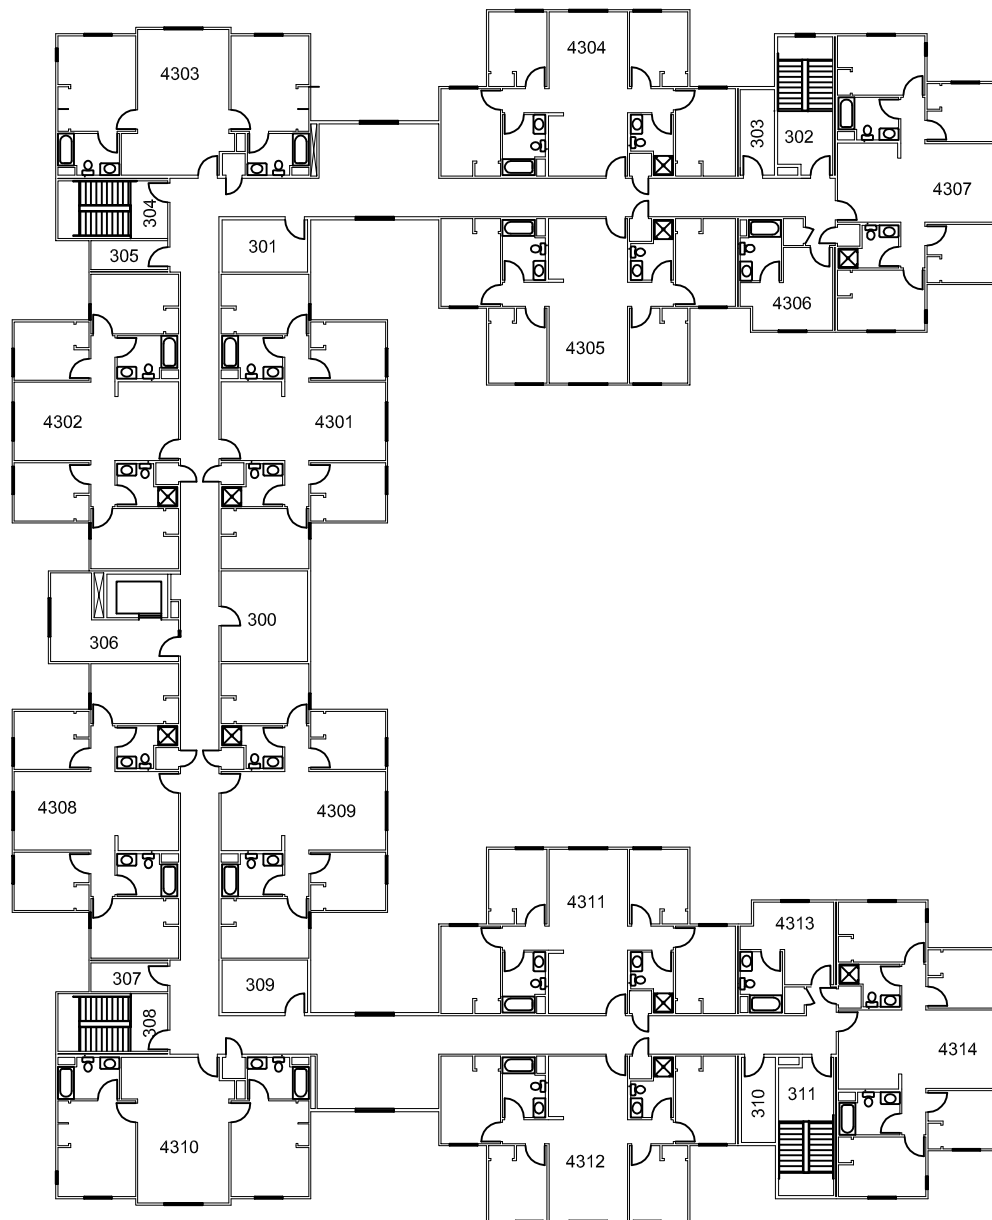

NORTH

SCALE: 1" = 30'-0"

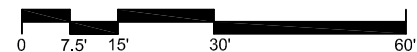

A-3

Date: 5/23/06

Project:

31 Arrowhead Village Housing

Sheet Title:

Building 5 Floor Plans




File Name:

Permit No:


Drawn by:

A-1

Date: 5/23/06

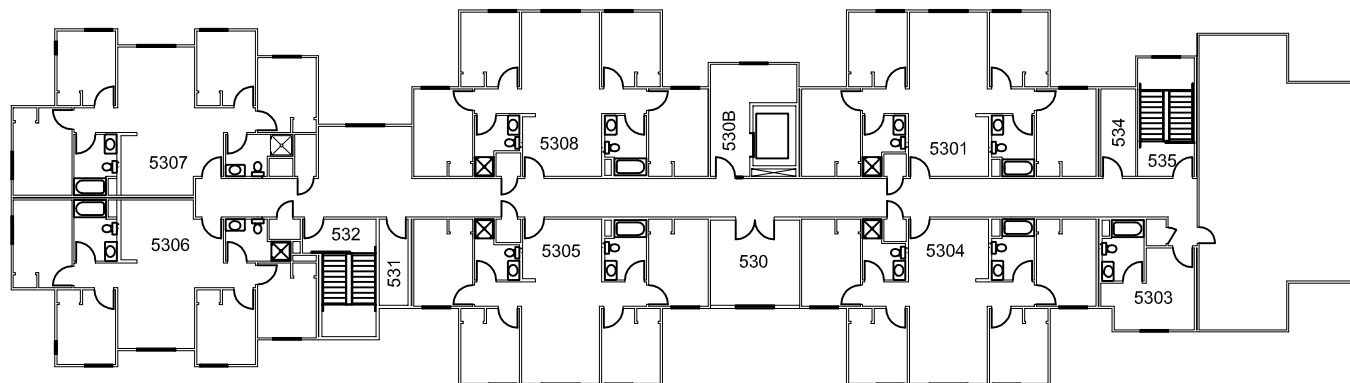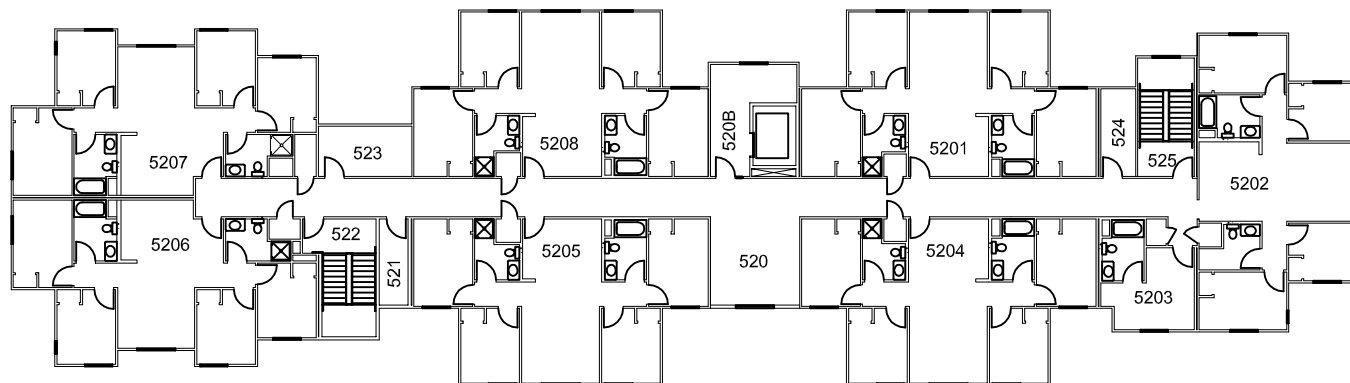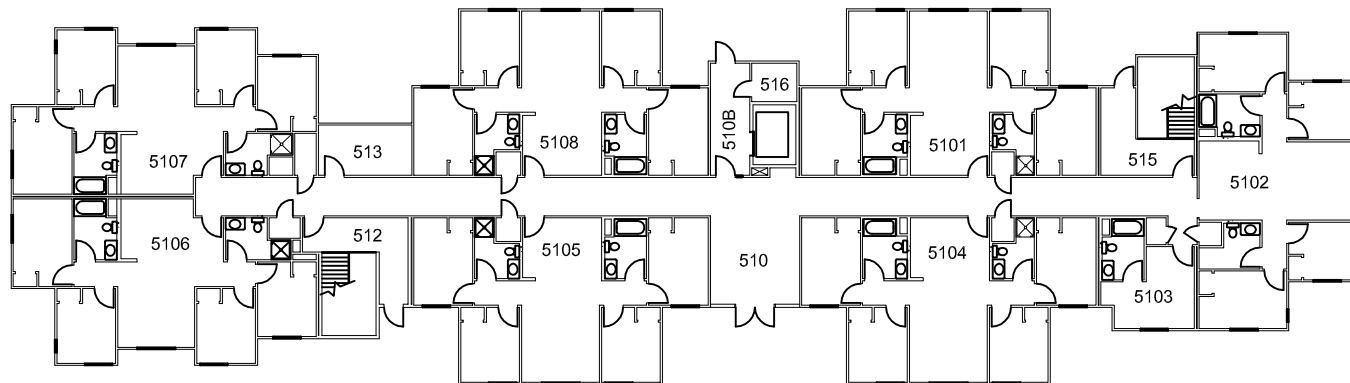

SCALE: 1" = 30'-0"

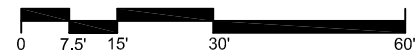

Project:

31 Arrowhead Village Housing

Sheet Title:

Building 6 1st Floor Plan

File Name:


Permit No:

Drawn by:

Date: 5/23/06



SCALE: 1" = 30'-0"

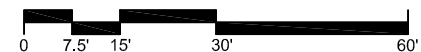

A-1

Project:

31 Arrowhead Village Housing

Sheet Title:

Building 6 2nd Floor Plan

File Name:


Permit No:

Drawn by:

Date: 5/23/06



SCALE: 1" = 30'-0"

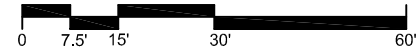

A-2

Project:

31
Arrowhead
Village Housing

Sheet Title:

Building 6
3rd Floor Plan

File Name:


Permit No:

Drawn by:

Date: 5/23/06



SCALE: 1" = 30'-0"

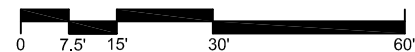

A-3