

Project:
**04
Facilities
Management**


Sheet Title:
Floor Plan

File Name:


Permit No:

Drawn by:

Date: 8/06/13

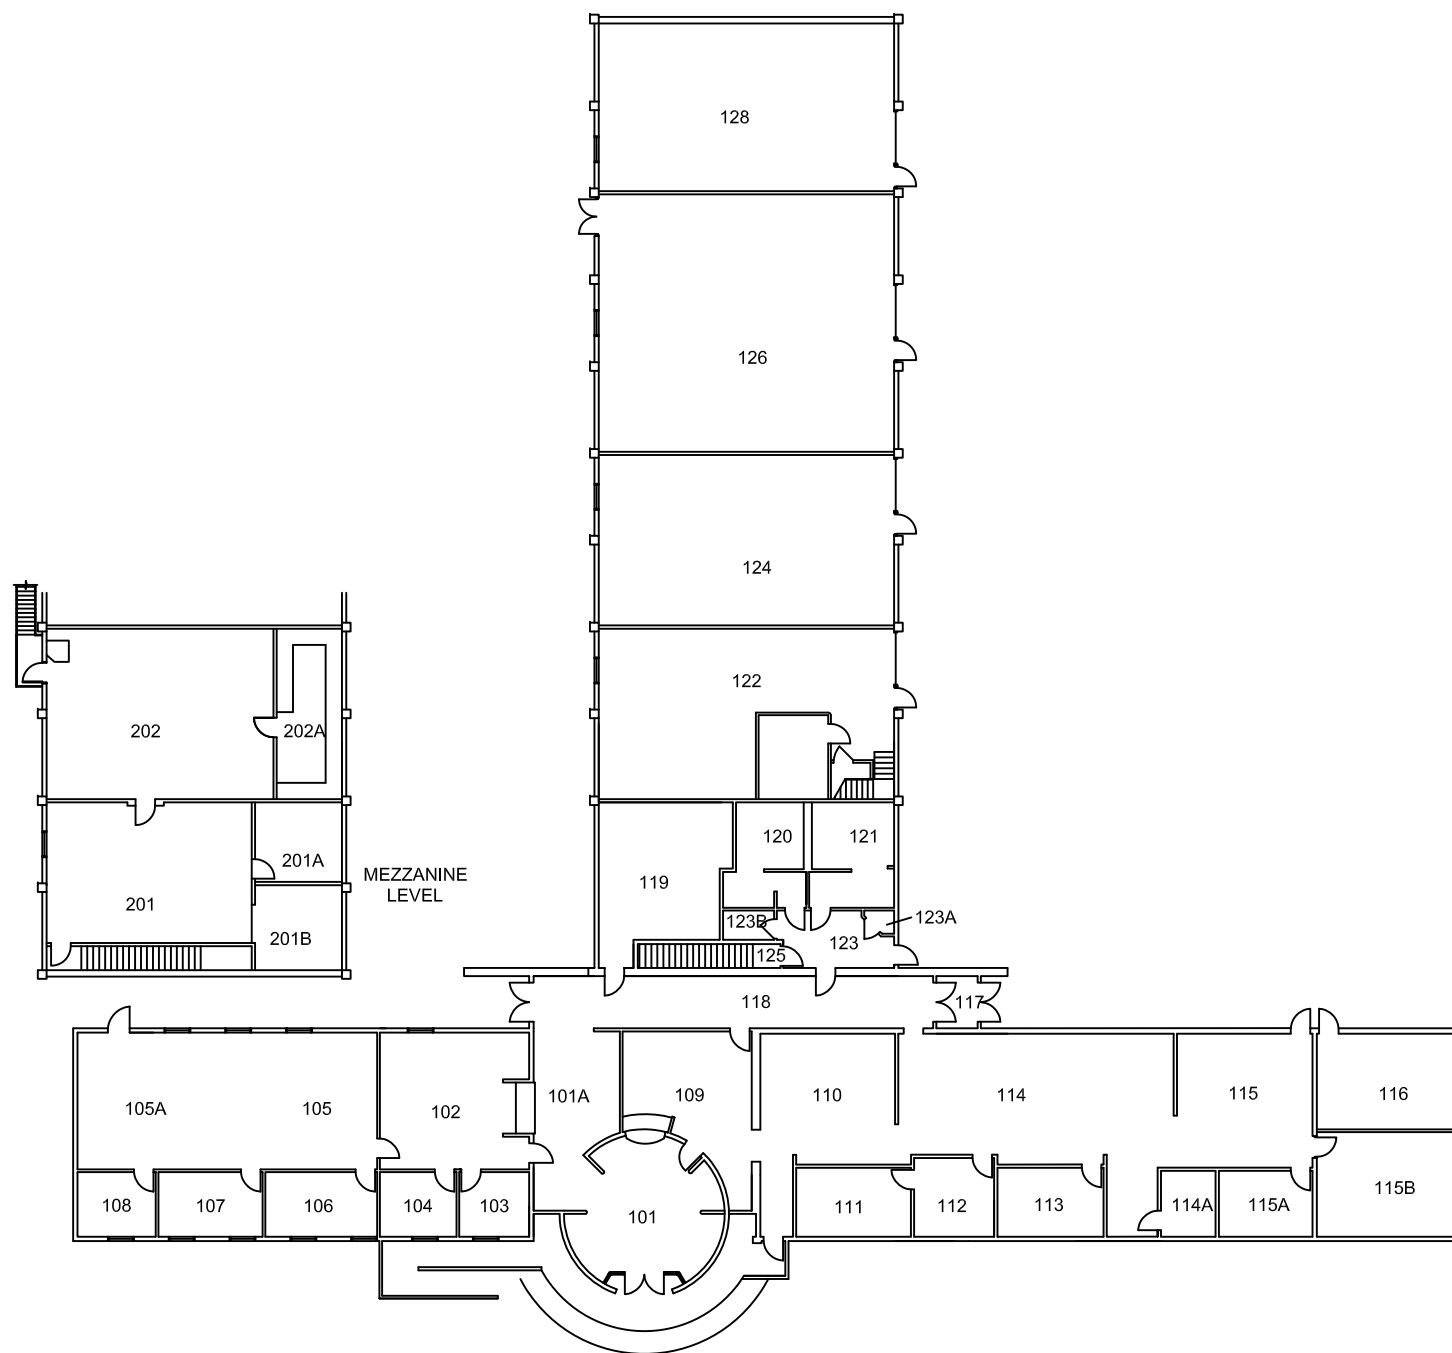

SCALE: 1" = 30'-0"

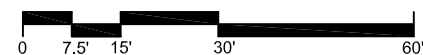

A-1