

Project:

30
Yasuda Center
for Extended
Learning

Sheet Title:

Floor Plan


File Name:

Permit No:

Drawn by:

A-1

Date: 5/23/06

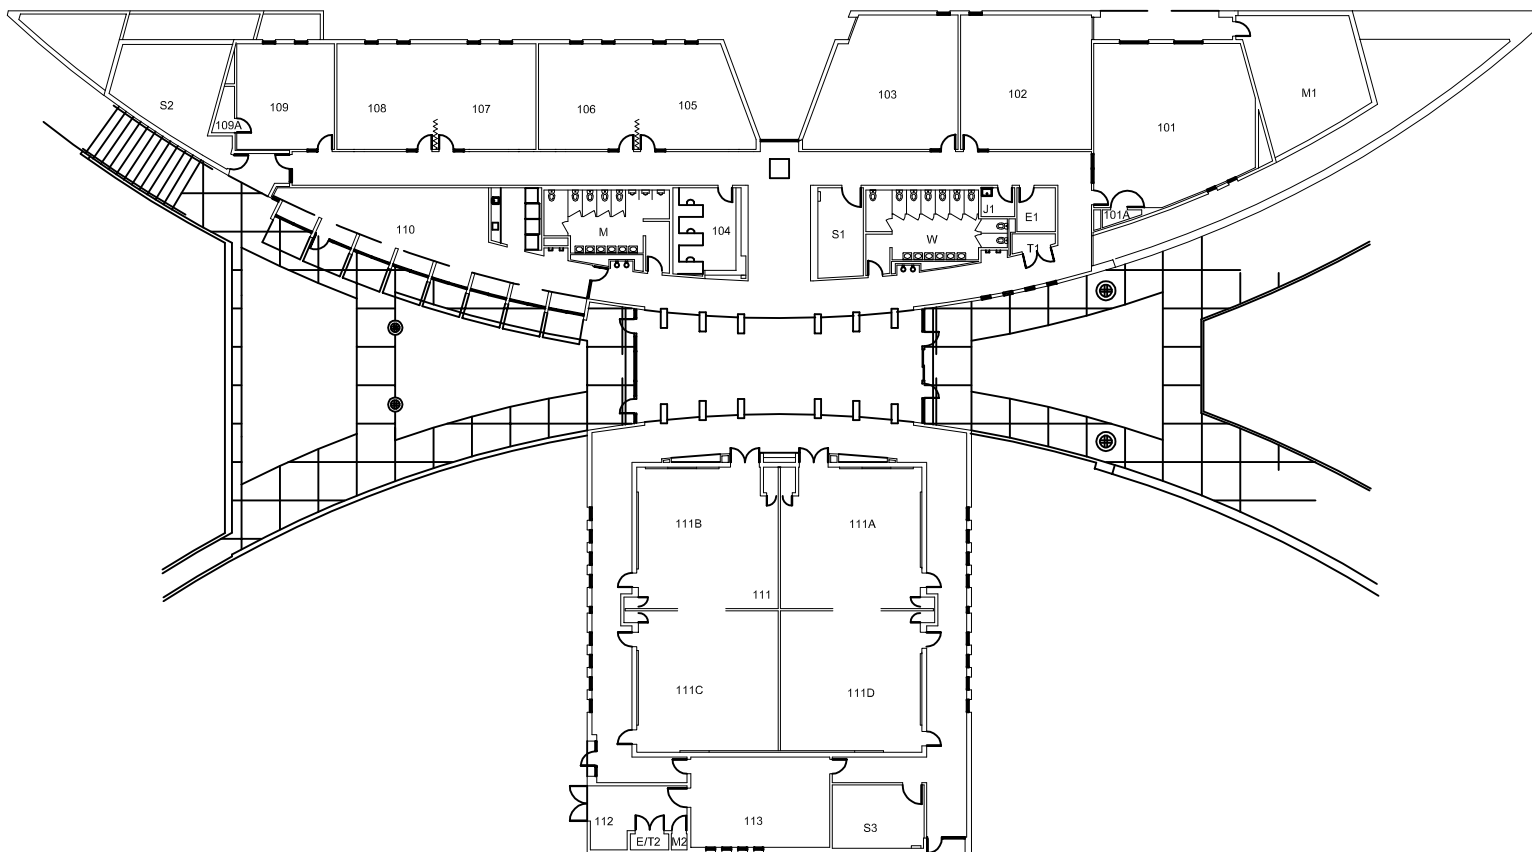

SCALE: 1" = 40'-0"

