

Project:

34 Health & Physical Education Complex

Sheet Title:

Basement


File Name:

Permit No:


Drawn by:

A-1

Date: 1/31/08

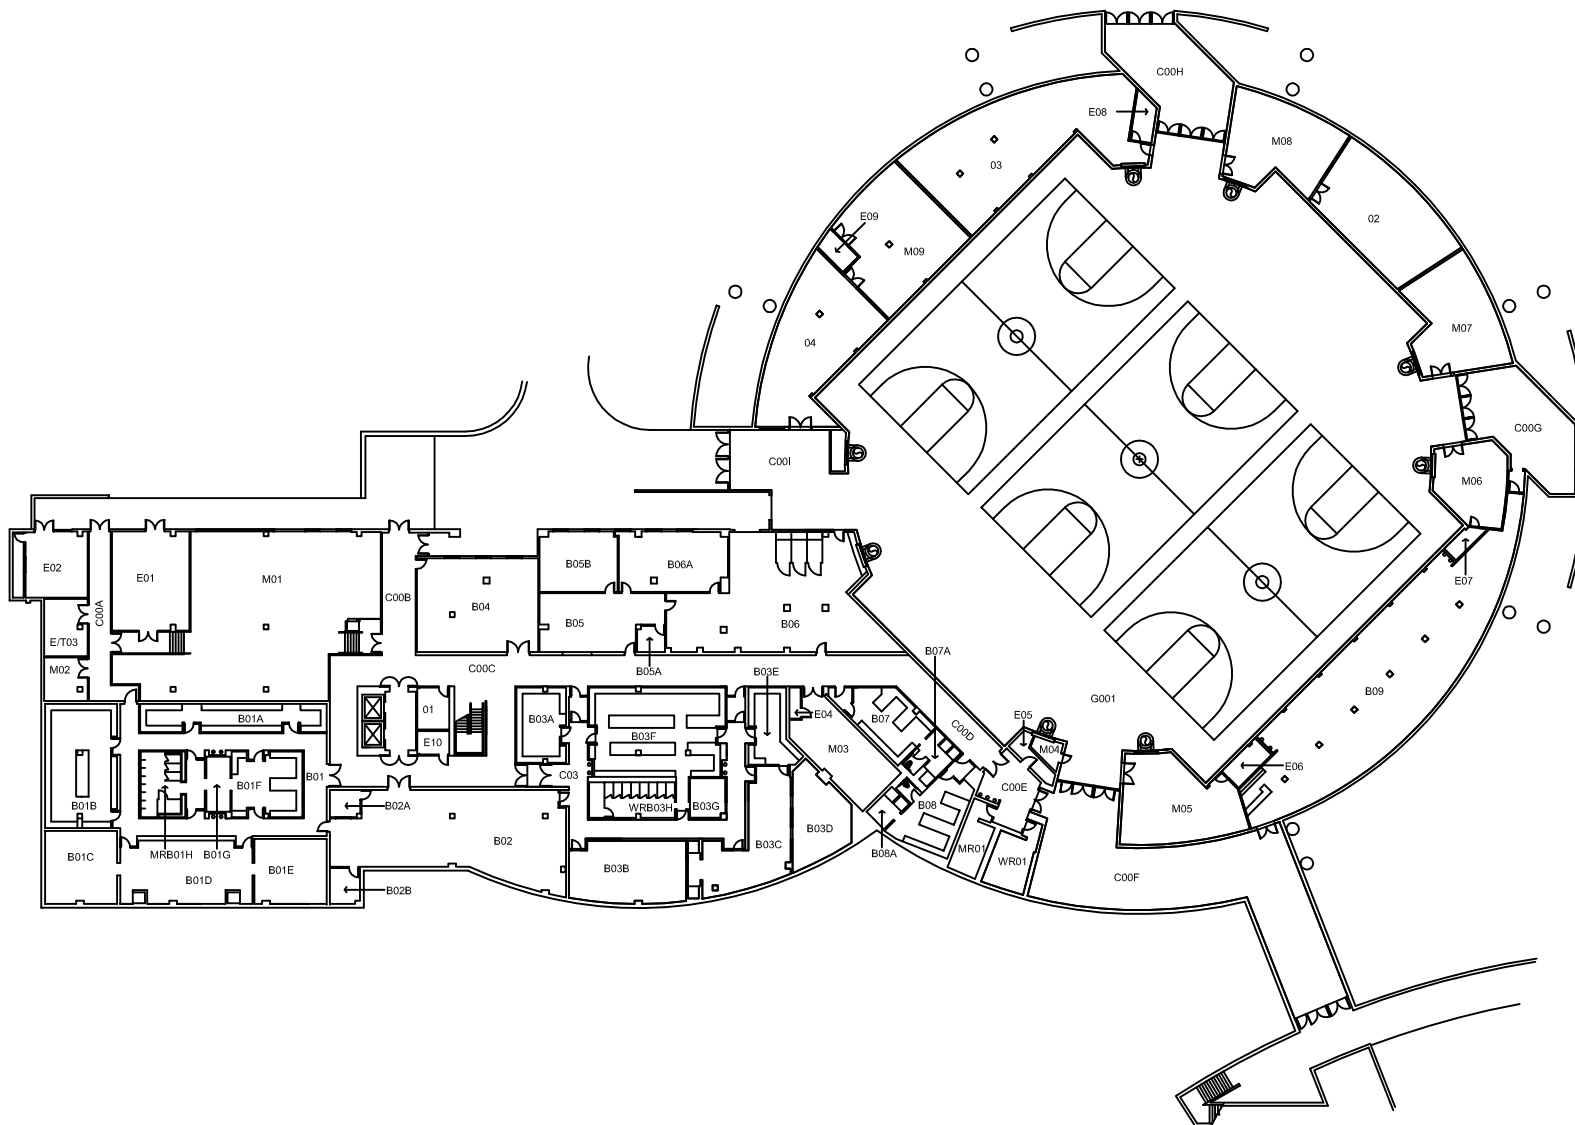

SCALE: 1" = 60'-0"

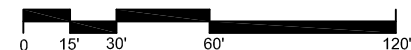

Project:

34

Health &
Physical
Education
Complex

Sheet Title:


First Floor

File Name:


Permit No:

Drawn by:

Date: 1/31/08

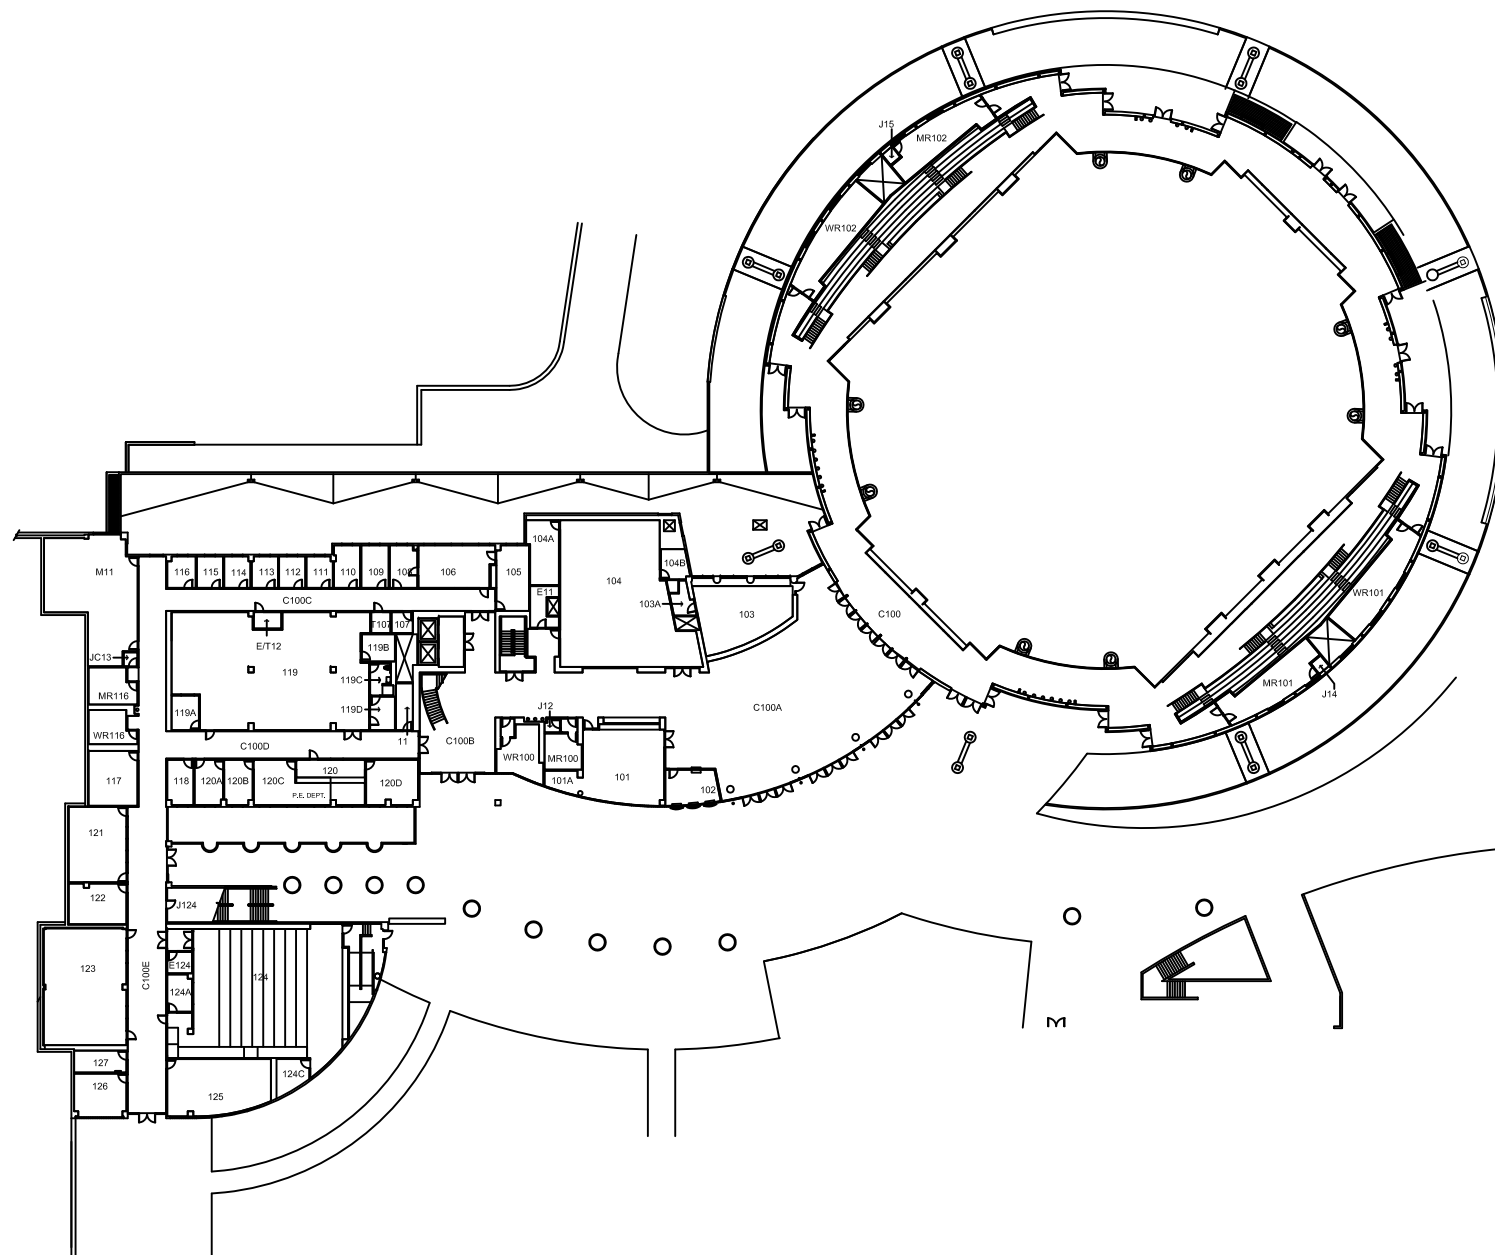

SCALE: 1" = 70'-0"

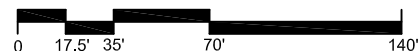

A-2

Project:

34 Health & Physical Education Complex

Sheet Title:

Second Floor


File Name:

Permit No:

Drawn by:

A-3

Date: 06/30/11

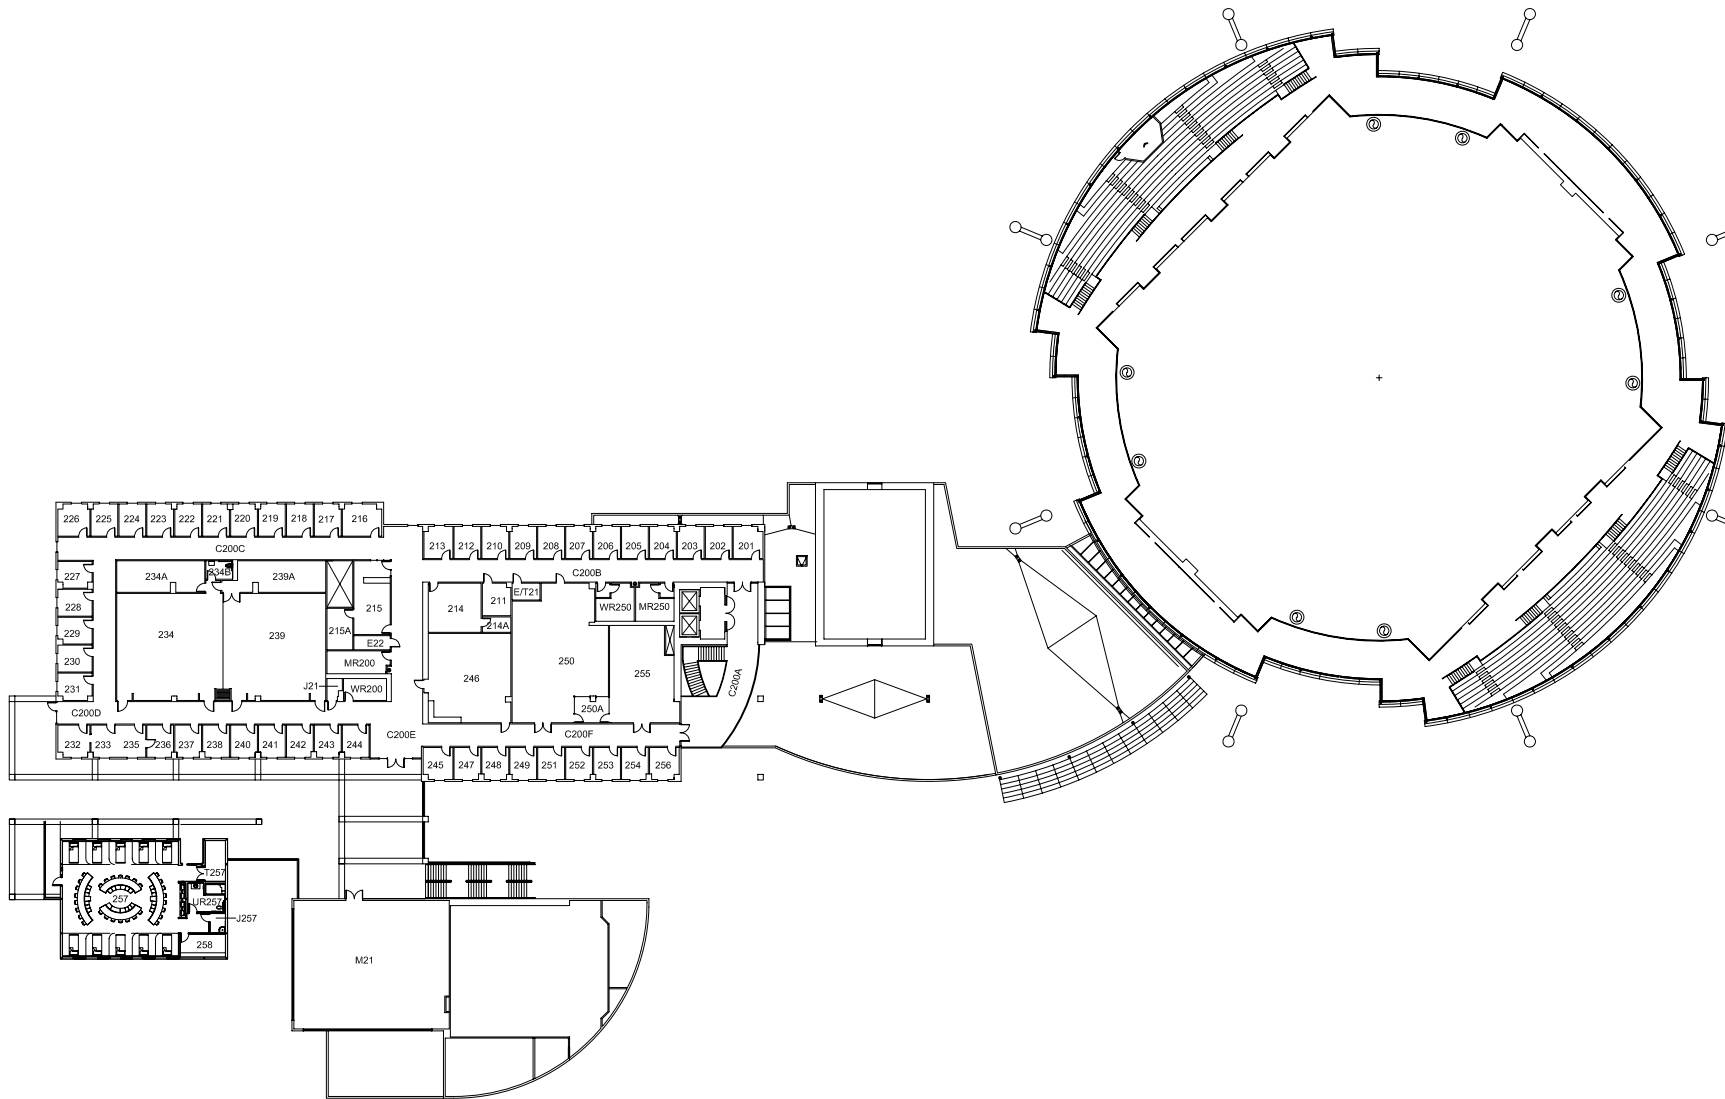

SCALE: 1" = 70'-0"

