

Project:

**28**  
**Jack H. Brown**  
**Hall**

Sheet Title:

**First Floor**


File Name:

Permit No:


Drawn by:

**A-1**

Date: 3/7/2008

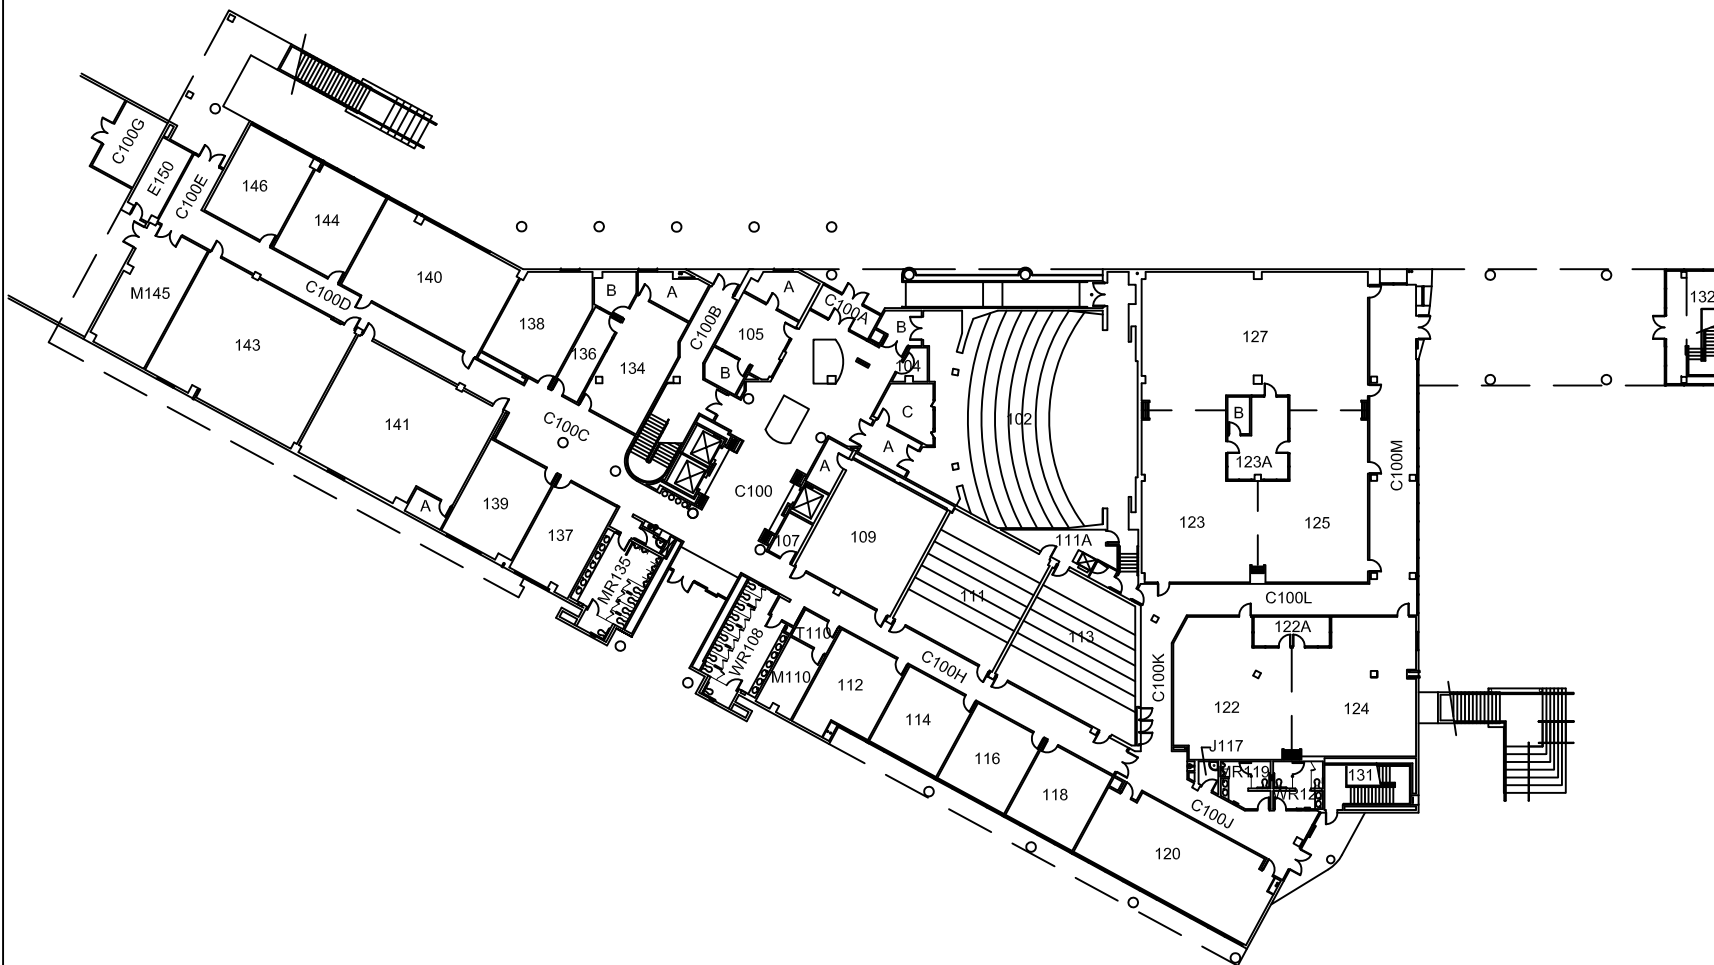

SCALE: 1" = 50'-0"

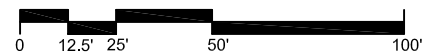

Project:

28  
Jack H. Brown  
Hall

Sheet Title:


Second Floor  
revised: 05/16/2006 M.M.

File Name:

Permit No:

Drawn by:

Date: 03/10/08

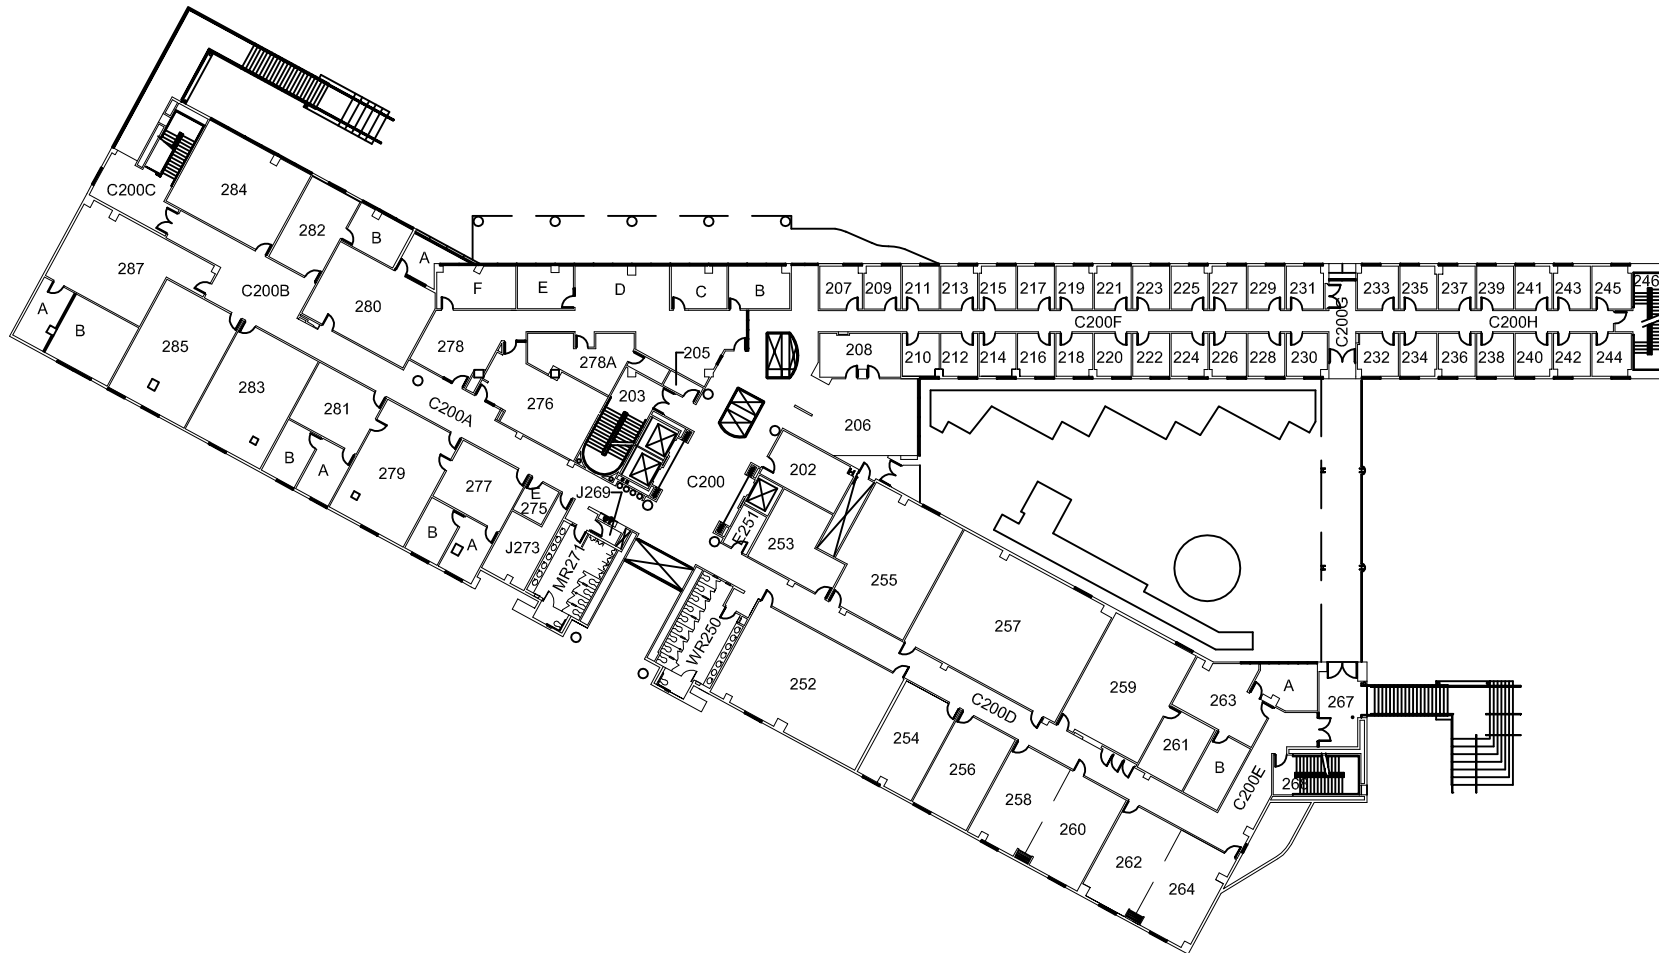

Project:

28  
Jack H. Brown  
Hall

Sheet Title:

Third Floor


File Name:

Permit No:


Drawn by:

A-3

Date: 3/10/08

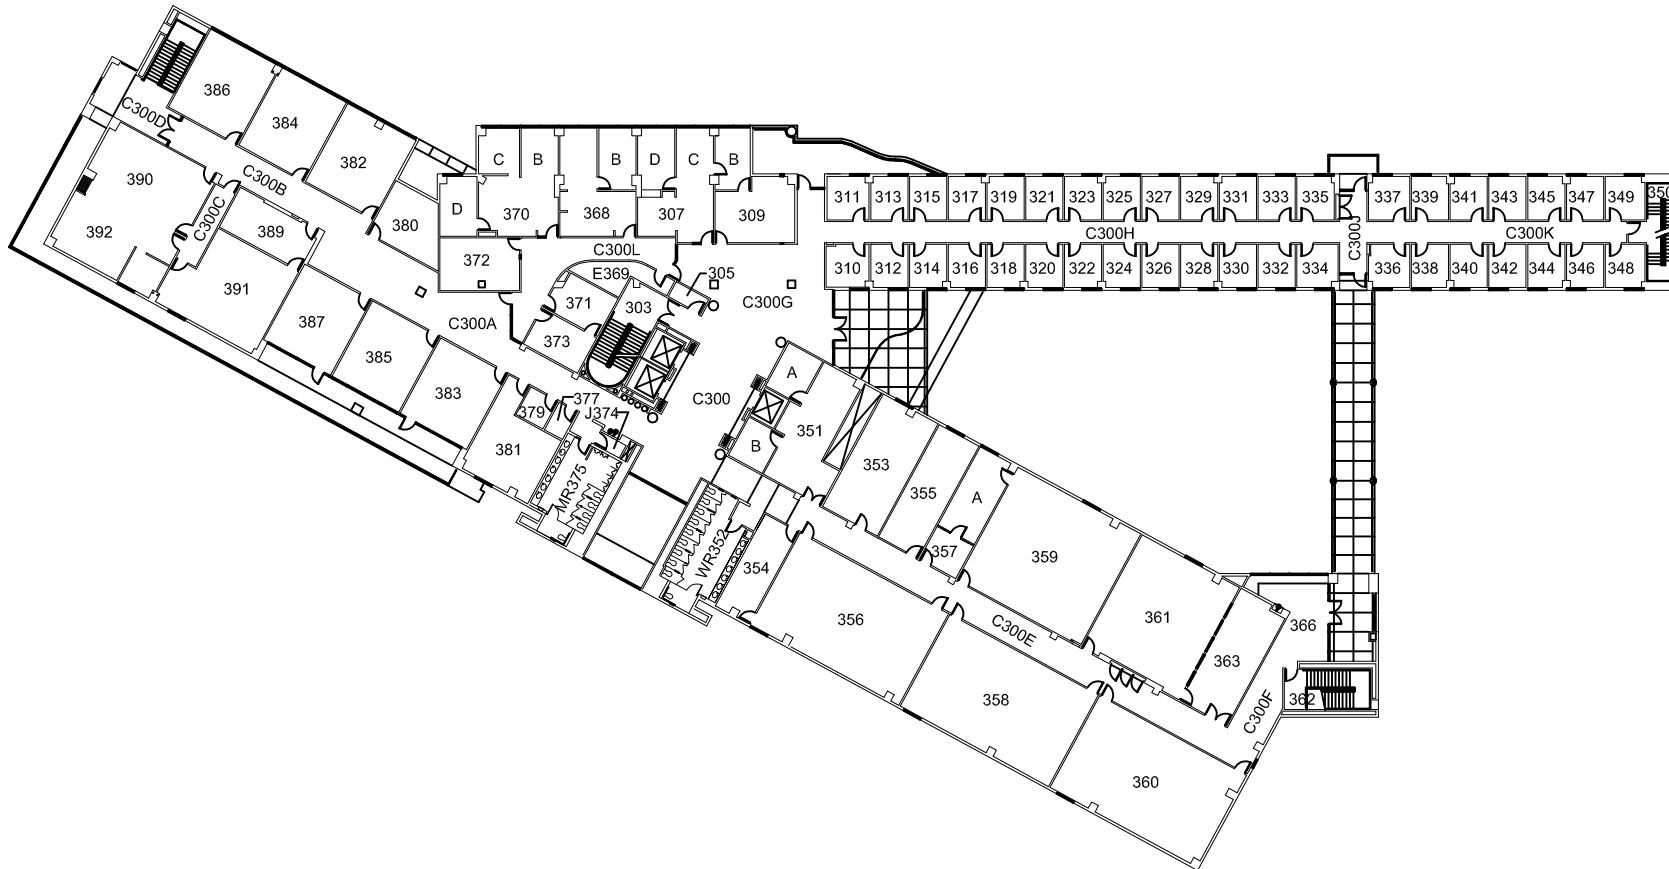

SCALE: 1" = 50'-0"

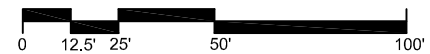

Project:

28

Jack H. Brown

Hall

Sheet Title:

Fourth Floor


File Name:

Permit No:


Drawn by:

A-4

Date: 3/10/08

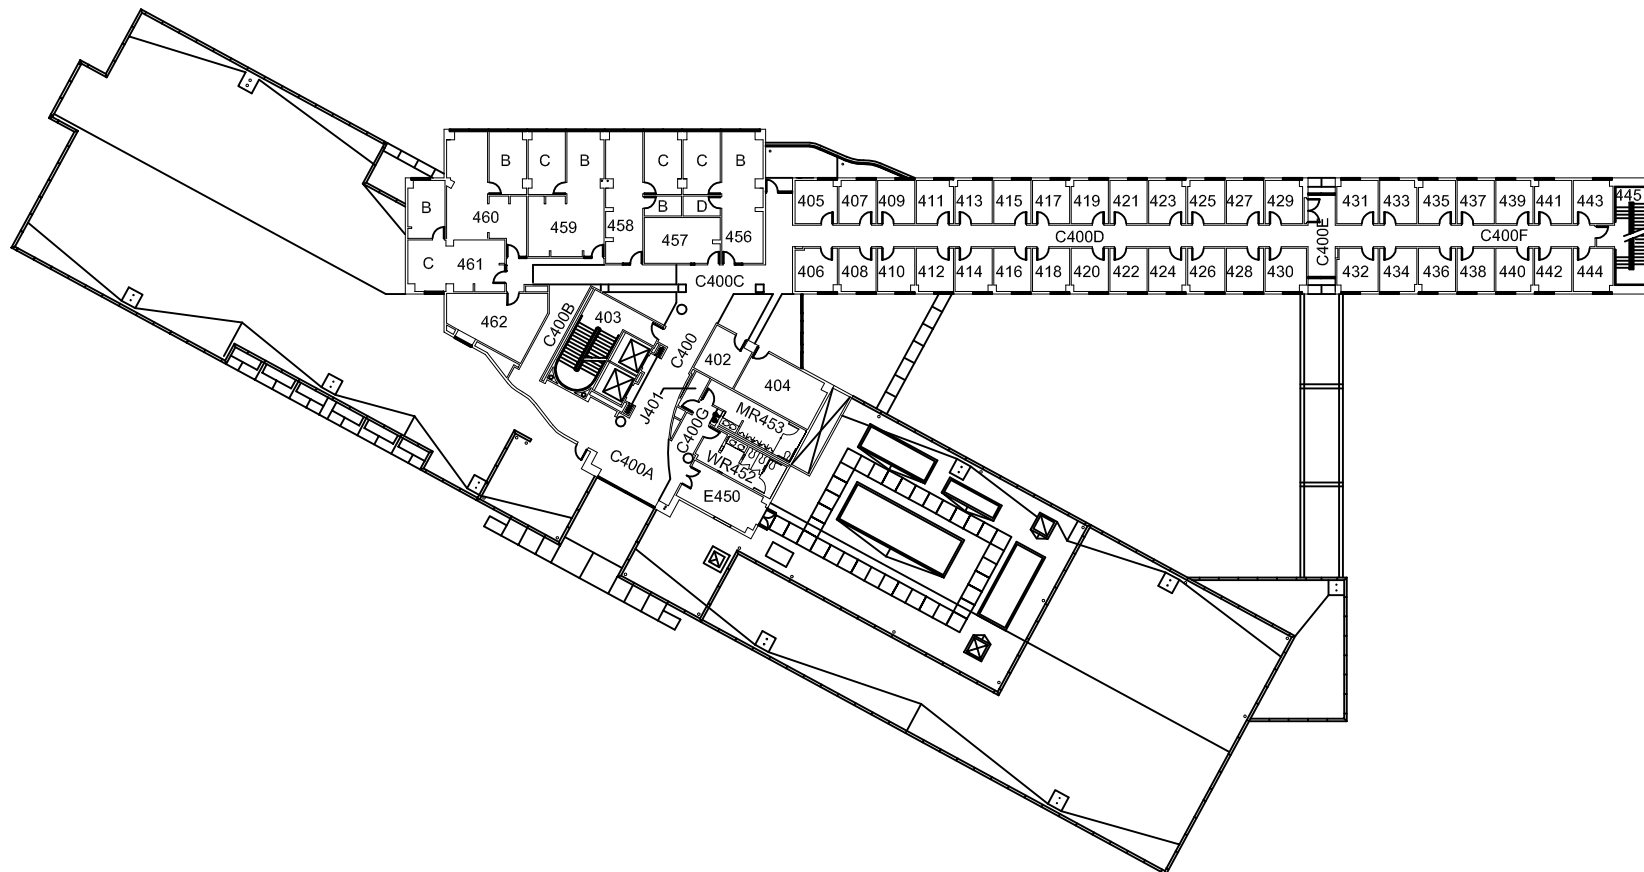

SCALE: 1" = 50'-0"

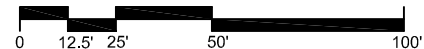

Project:

28  
Jack H. Brown  
Hall

Sheet Title:


Fifth Floor

File Name:


Permit No:

Drawn by:

Date: 3/10/08

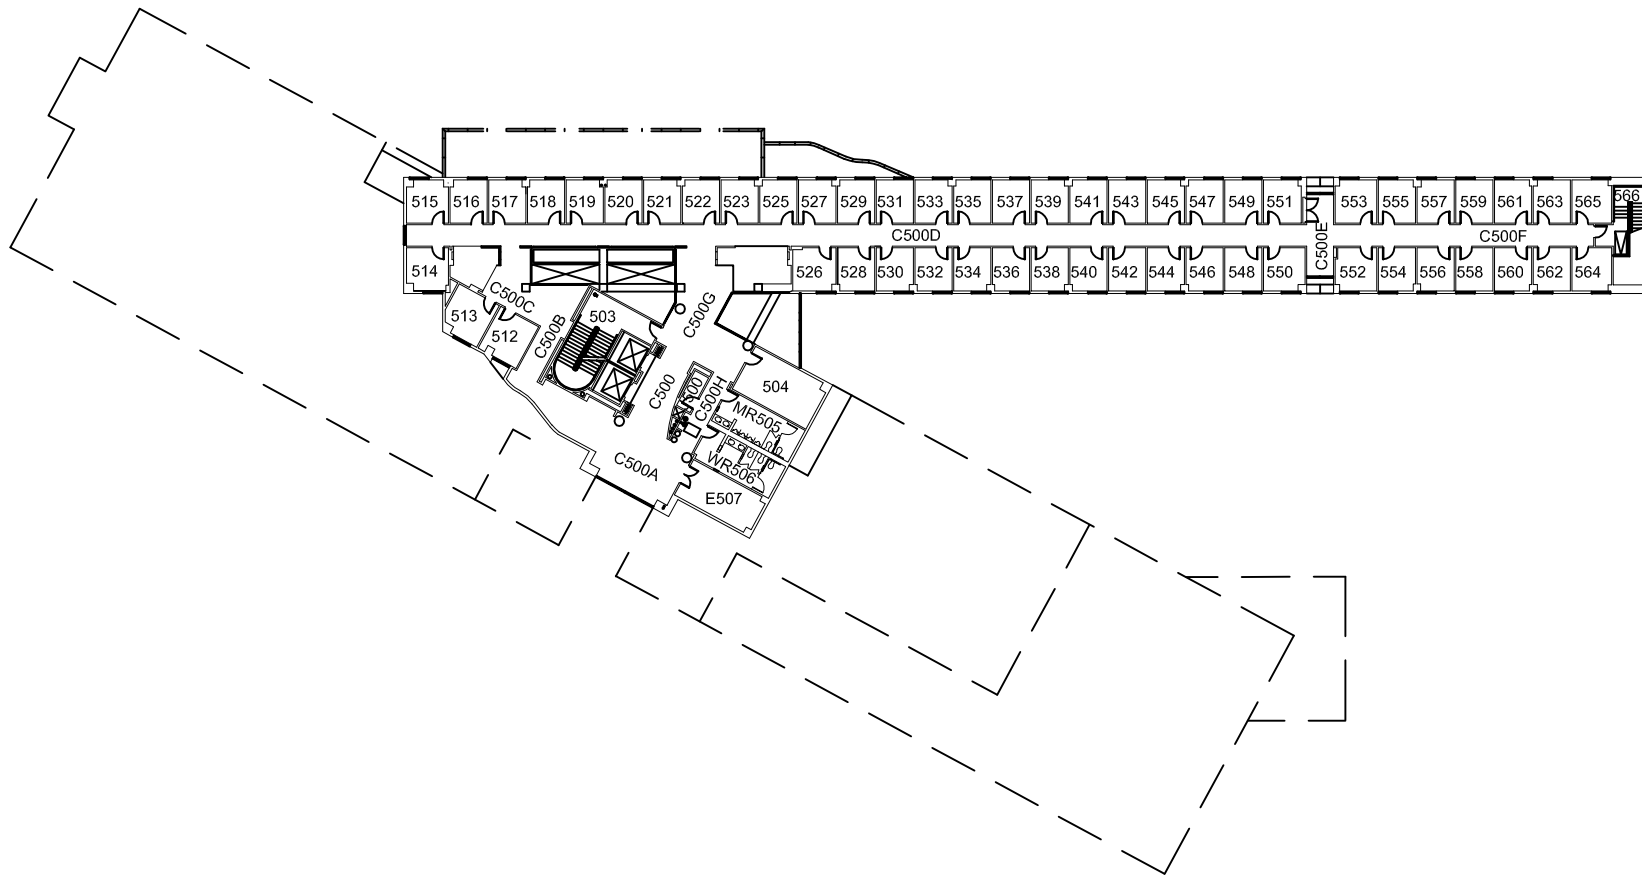

SCALE: 1" = 50'-0"

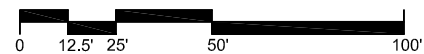

A-5