

Project:

06  
Animal House

Sheet Title:

Plan View


File Name:

Permit No:

Drawn by:

A-1

Date: 4/14/2008

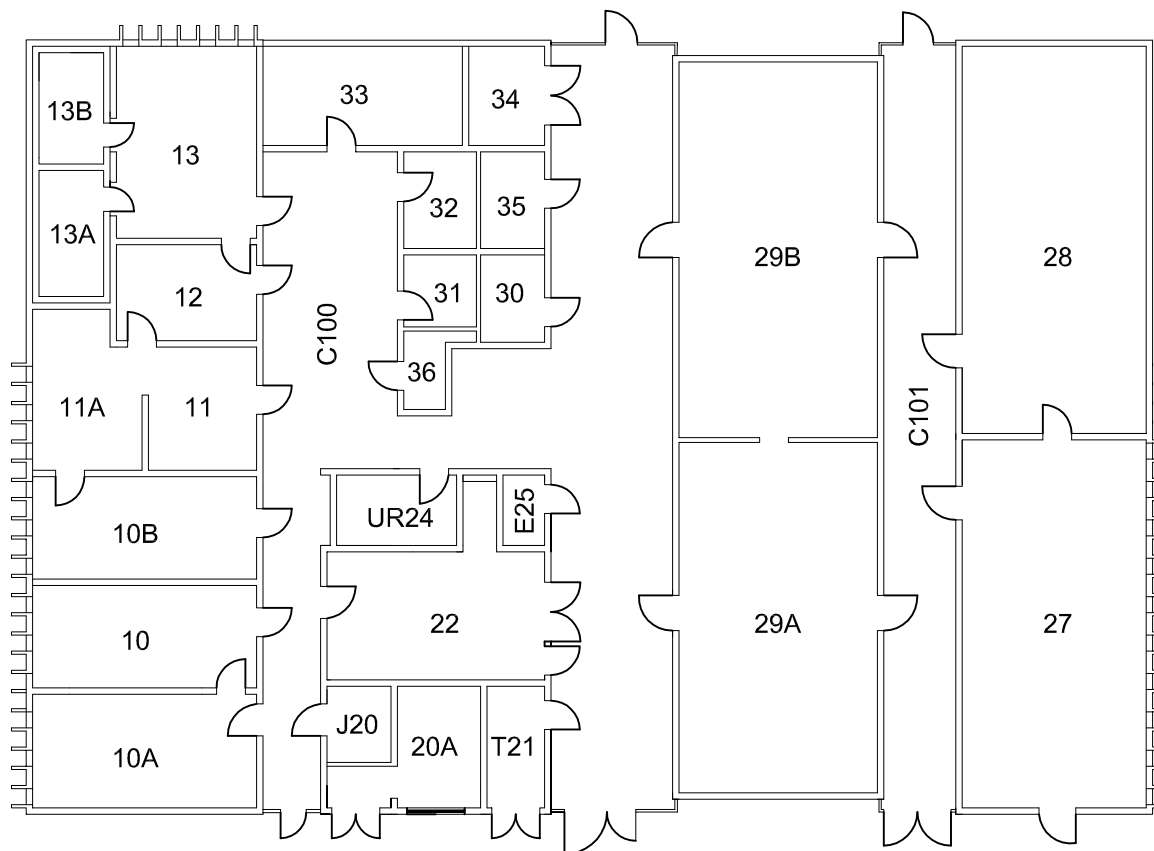

SCALE: 1" = 20'-0"

