

Project:

38
College of
Education

Sheet Title:

First Floor

File Name:


Permit No:

Drawn by:

A-1

SCALE: 1" = 50'-0"

Date: 08/20/08

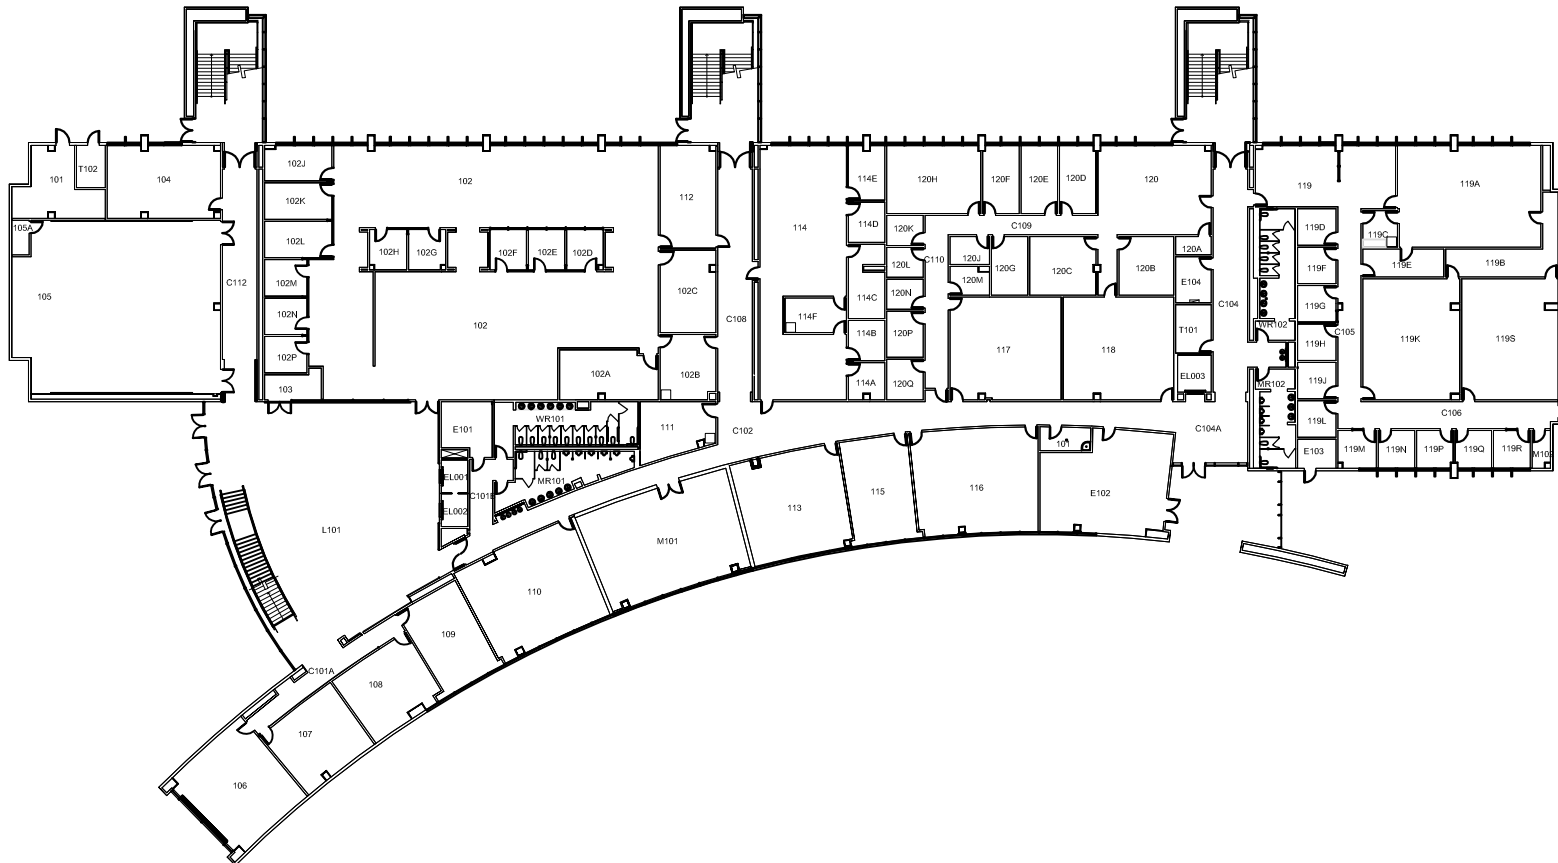

Project:

38
College of Education

Sheet Title:

Second Floor


File Name:

Permit No:

Drawn by:

A-2

Date: 08/21/08

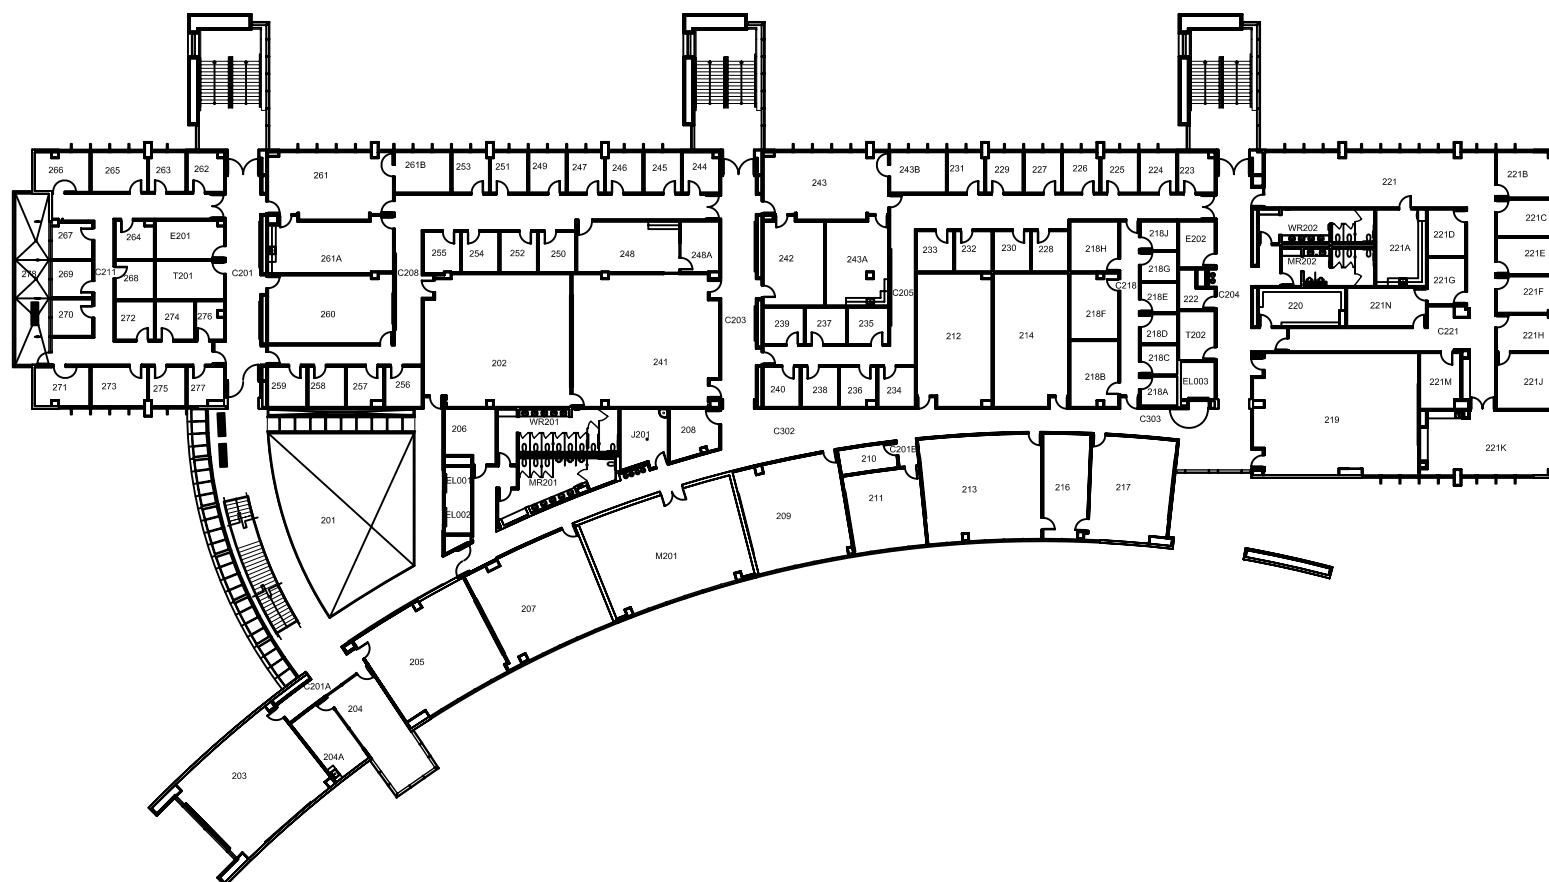

SCALE: 1" = 50'-0"

Project:

38
College of Education

Sheet Title:

Third Floor

File Name:

Permit No:

Drawn by:

A-3

