

Project:

07
Biological
Sciences

Sheet Title:

Basement


File Name:

Permit No:


Drawn by:

A-1

Date: 6/13/13

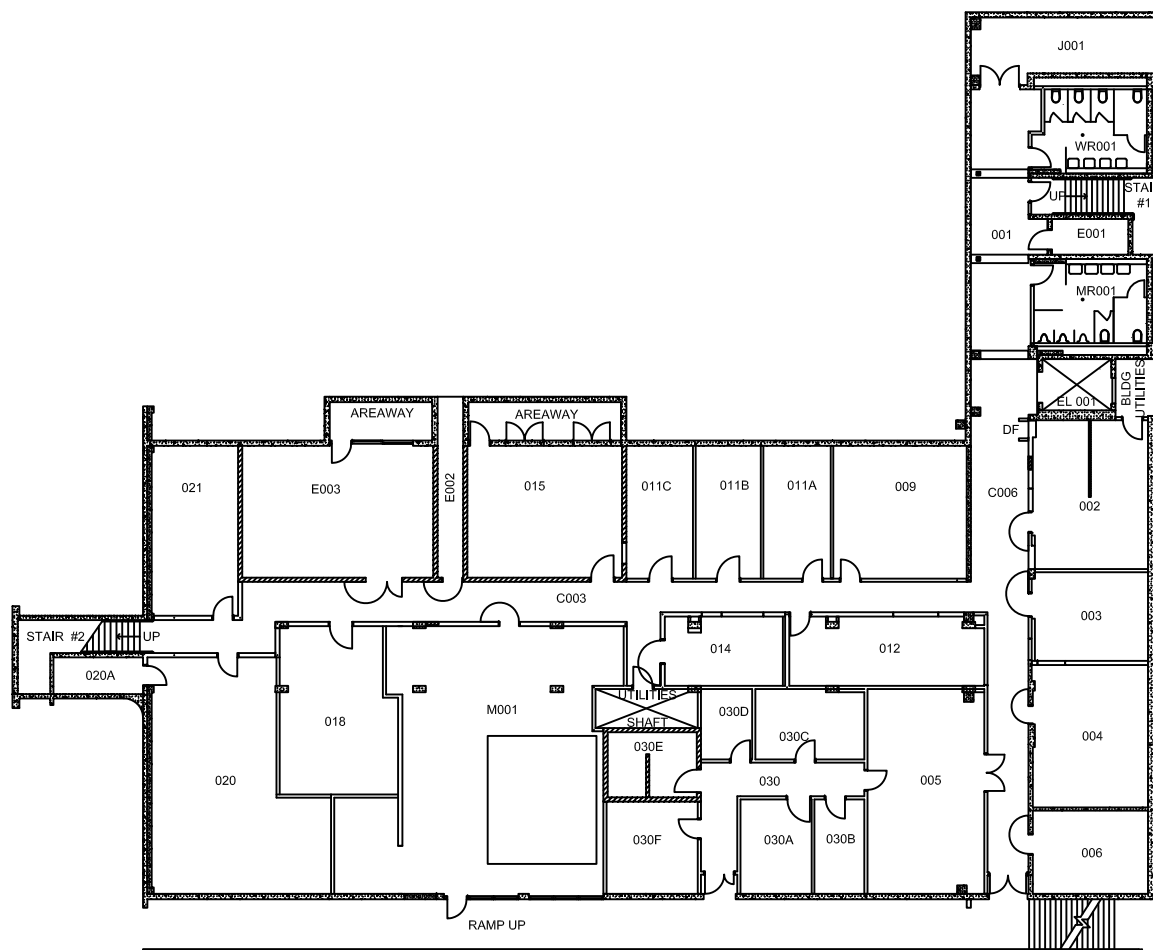

SCALE: 1" = 30'-0"

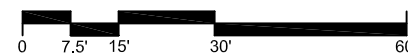



Capital Planning, Design & Construction
5500 University Parkway, RM-102
San Bernardino, CA 92407
phone: (909)537-5136
facsimile: (909)537-5989
internet: <http://cpdc.csusb.edu>

Project:
07
Biological
Sciences

Sheet Title:
First Floor


File Name:

Permit No:

Drawn by:

Date: 5/11/06

A-2

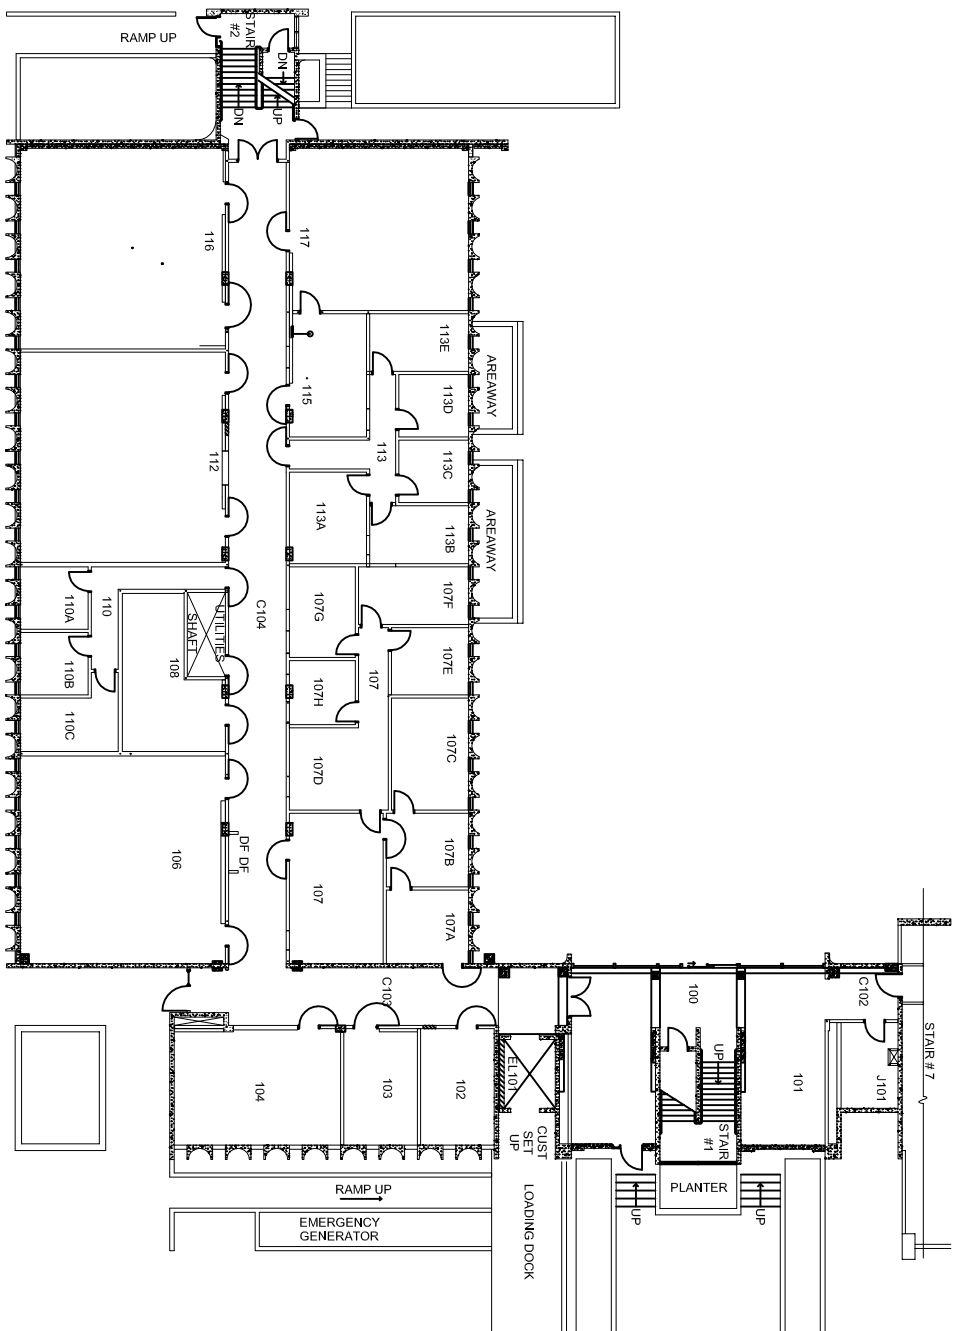

Project:

07
Biological
Sciences


Sheet Title:

Second Floor

File Name:


Permit No:

Drawn by:

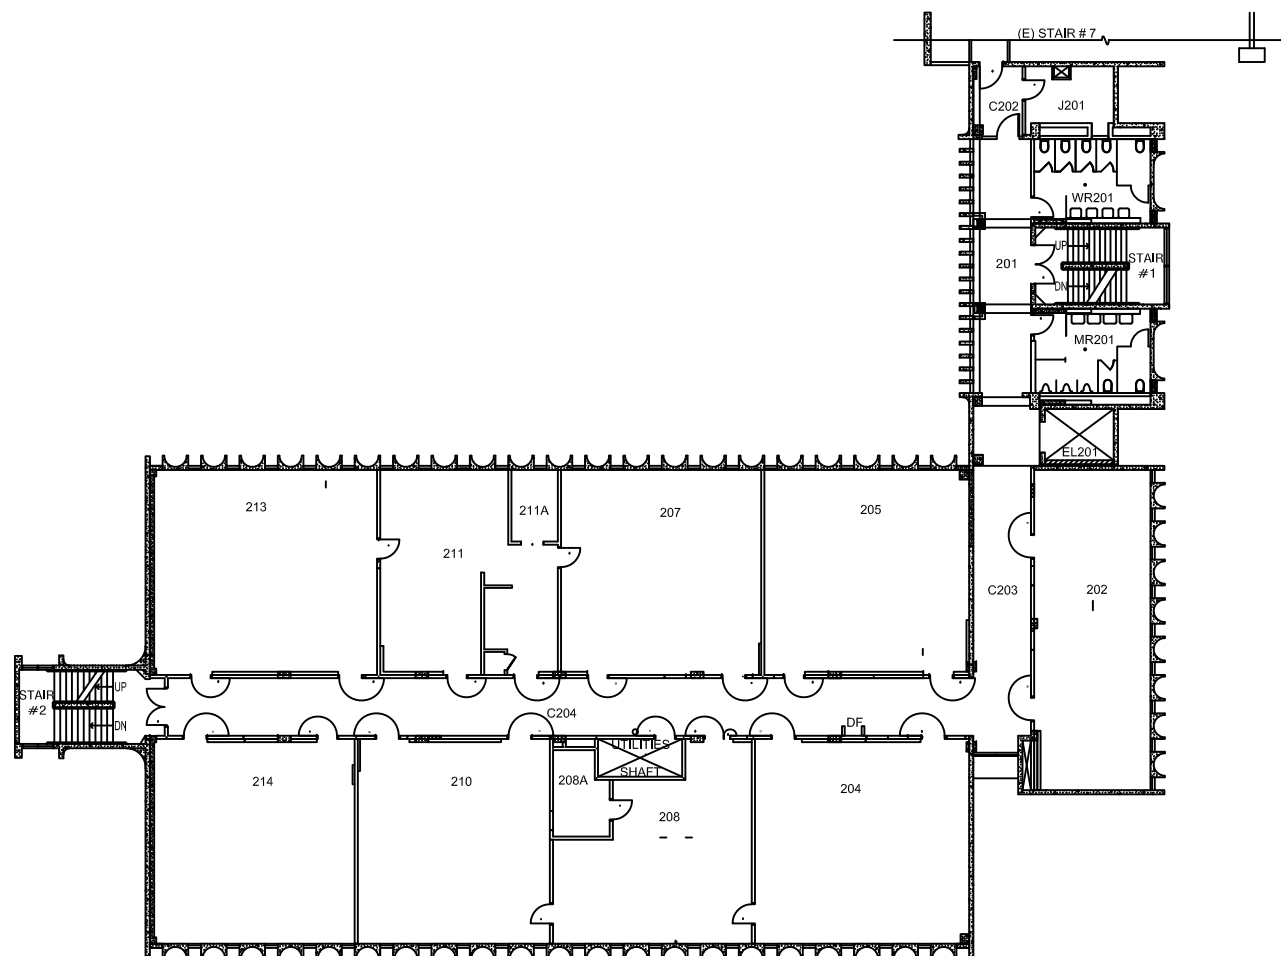

NORTH

SCALE: 1" = 30'-0"

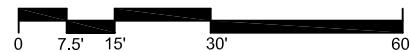

A-3

Date: 1/14/13

Project:

07
Biological
Sciences

Sheet Title:

Third Floor


File Name:

Permit No:

Drawn by:

A-4

Date: 1/14/13

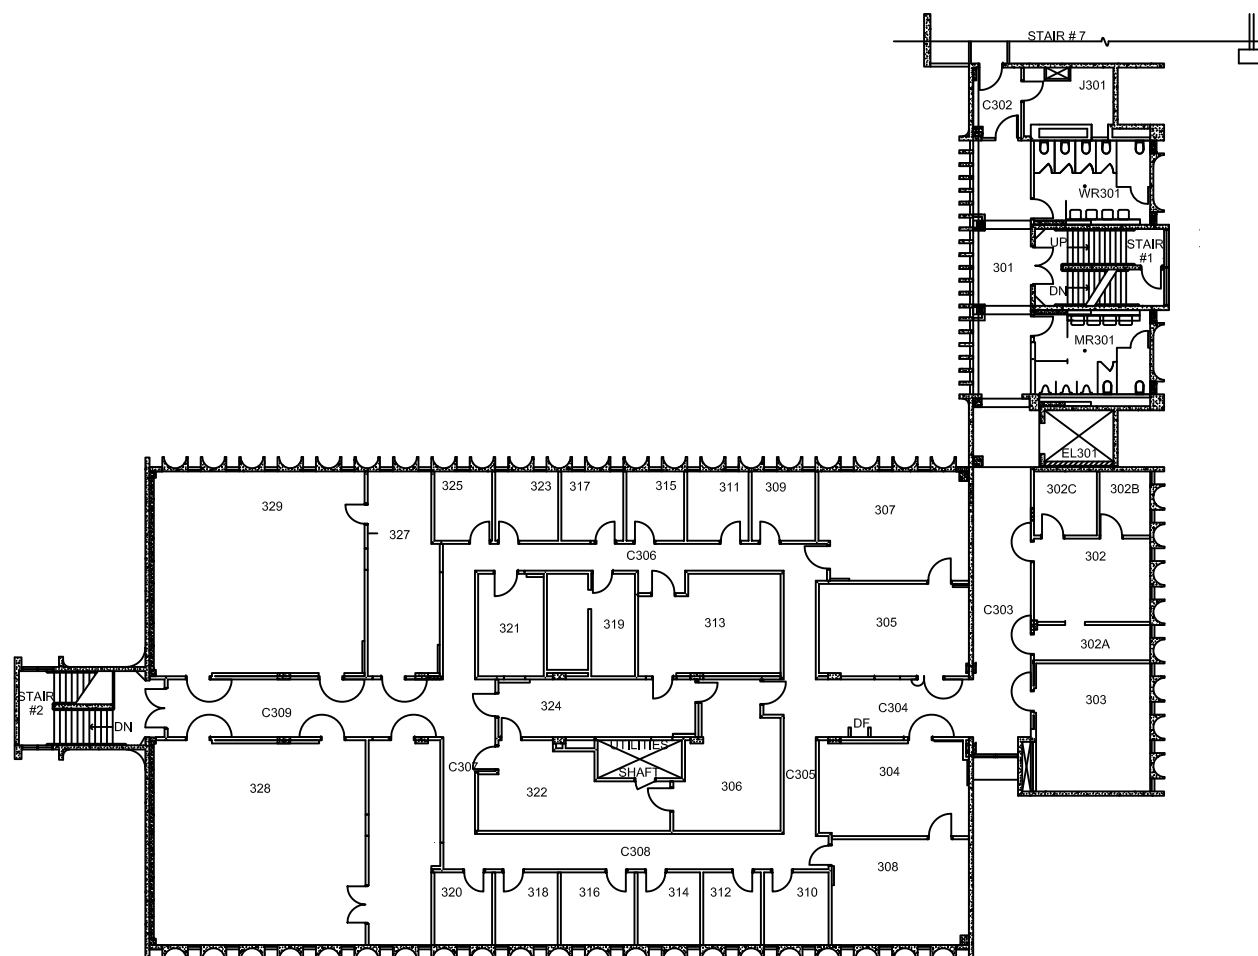

SCALE: 1" = 30'-0"

