

Project:

36

**Social &
Behavioral
Sciences**

Sheet Title:

Basement


File Name:

Permit No:


Drawn by:

A-1

Date: 8/06/13

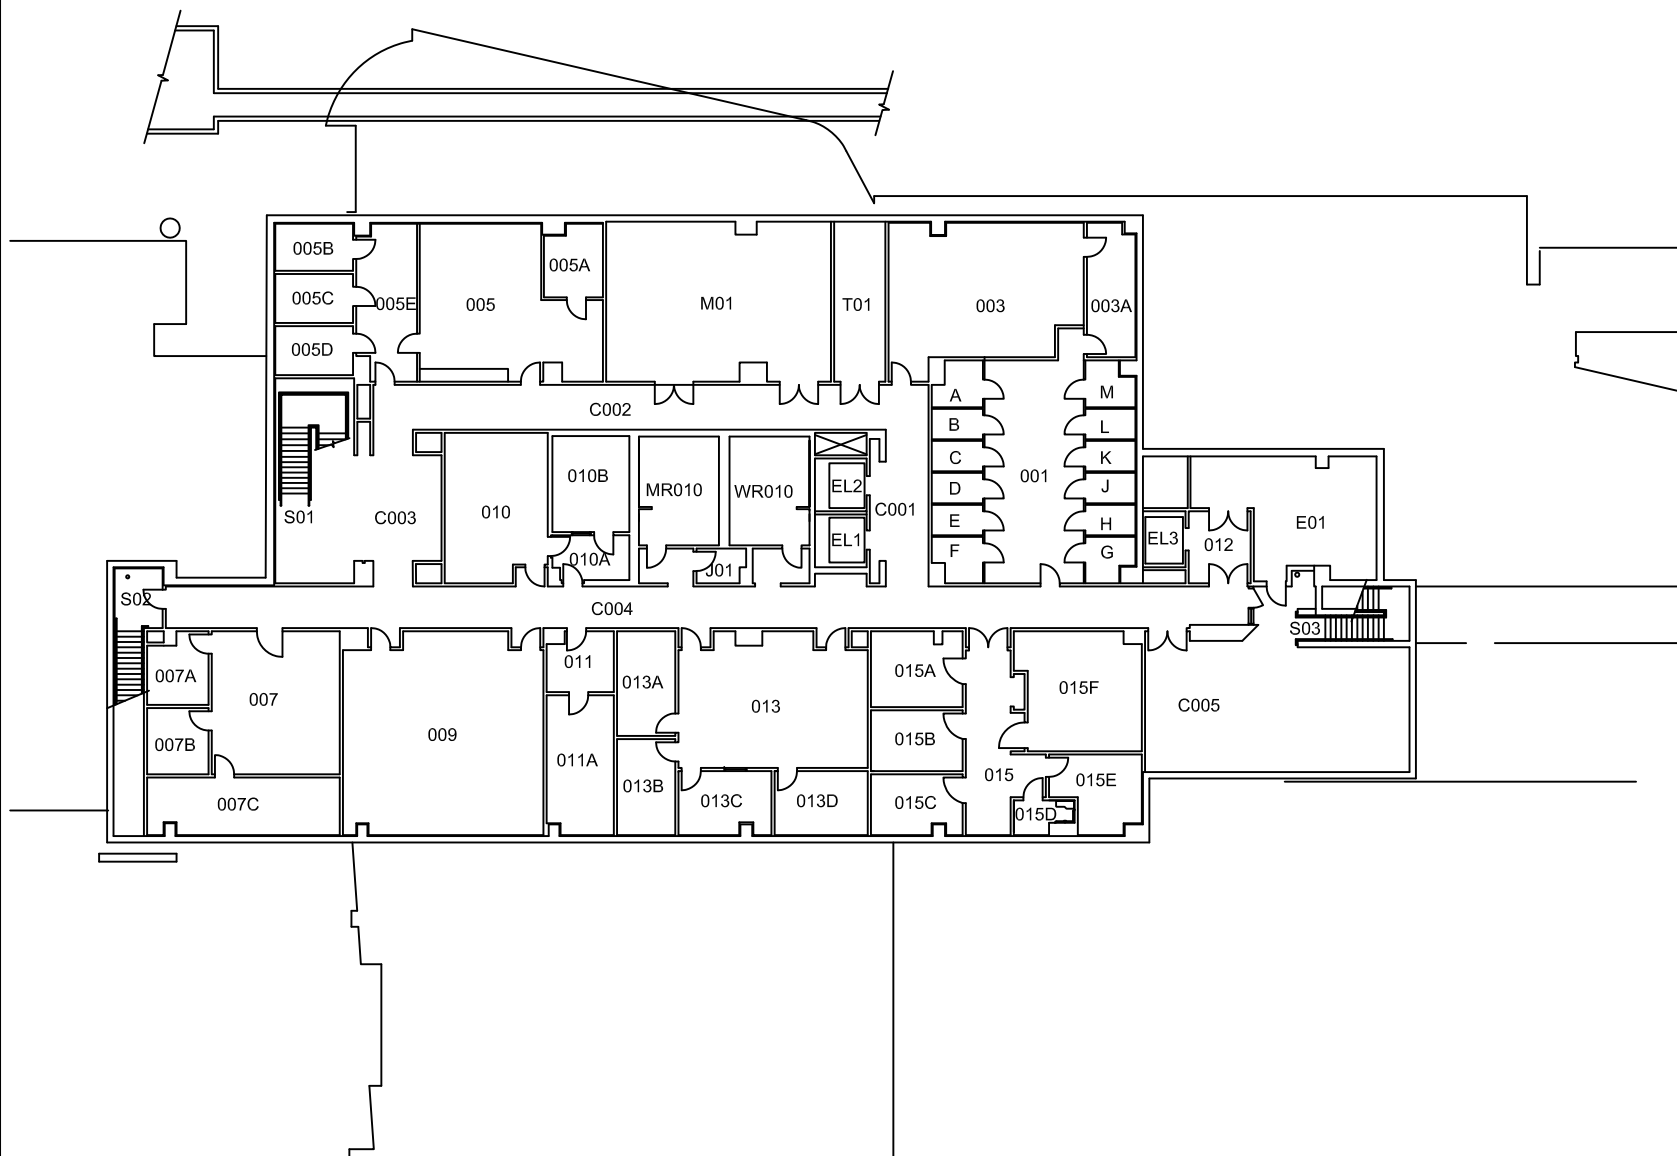

SCALE: 1" = 30'-0"

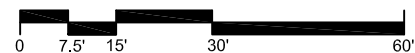



Project:



Sheet Title:

File Name:


Permit No:

Drawn by:



Date: 3/21/08

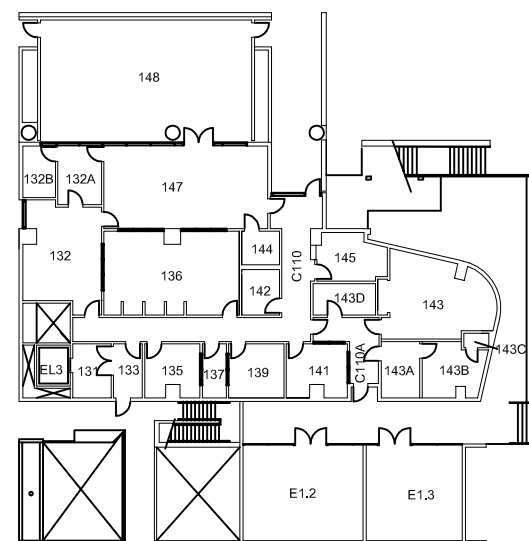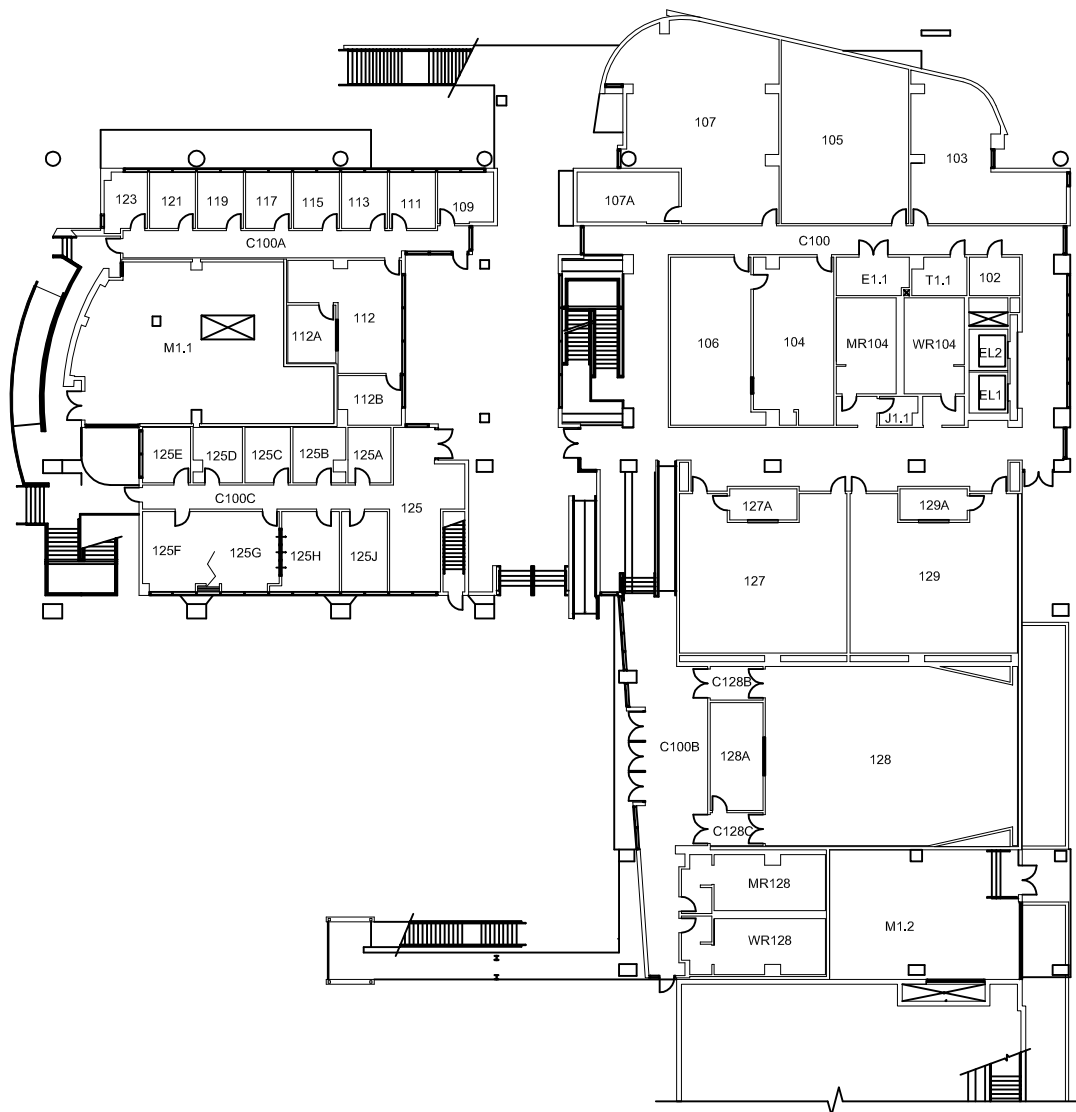

SCALE: 1" = 40'-0"

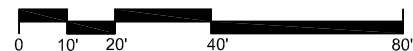

A-2

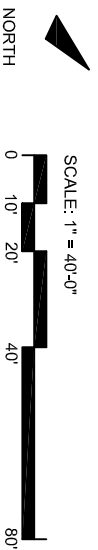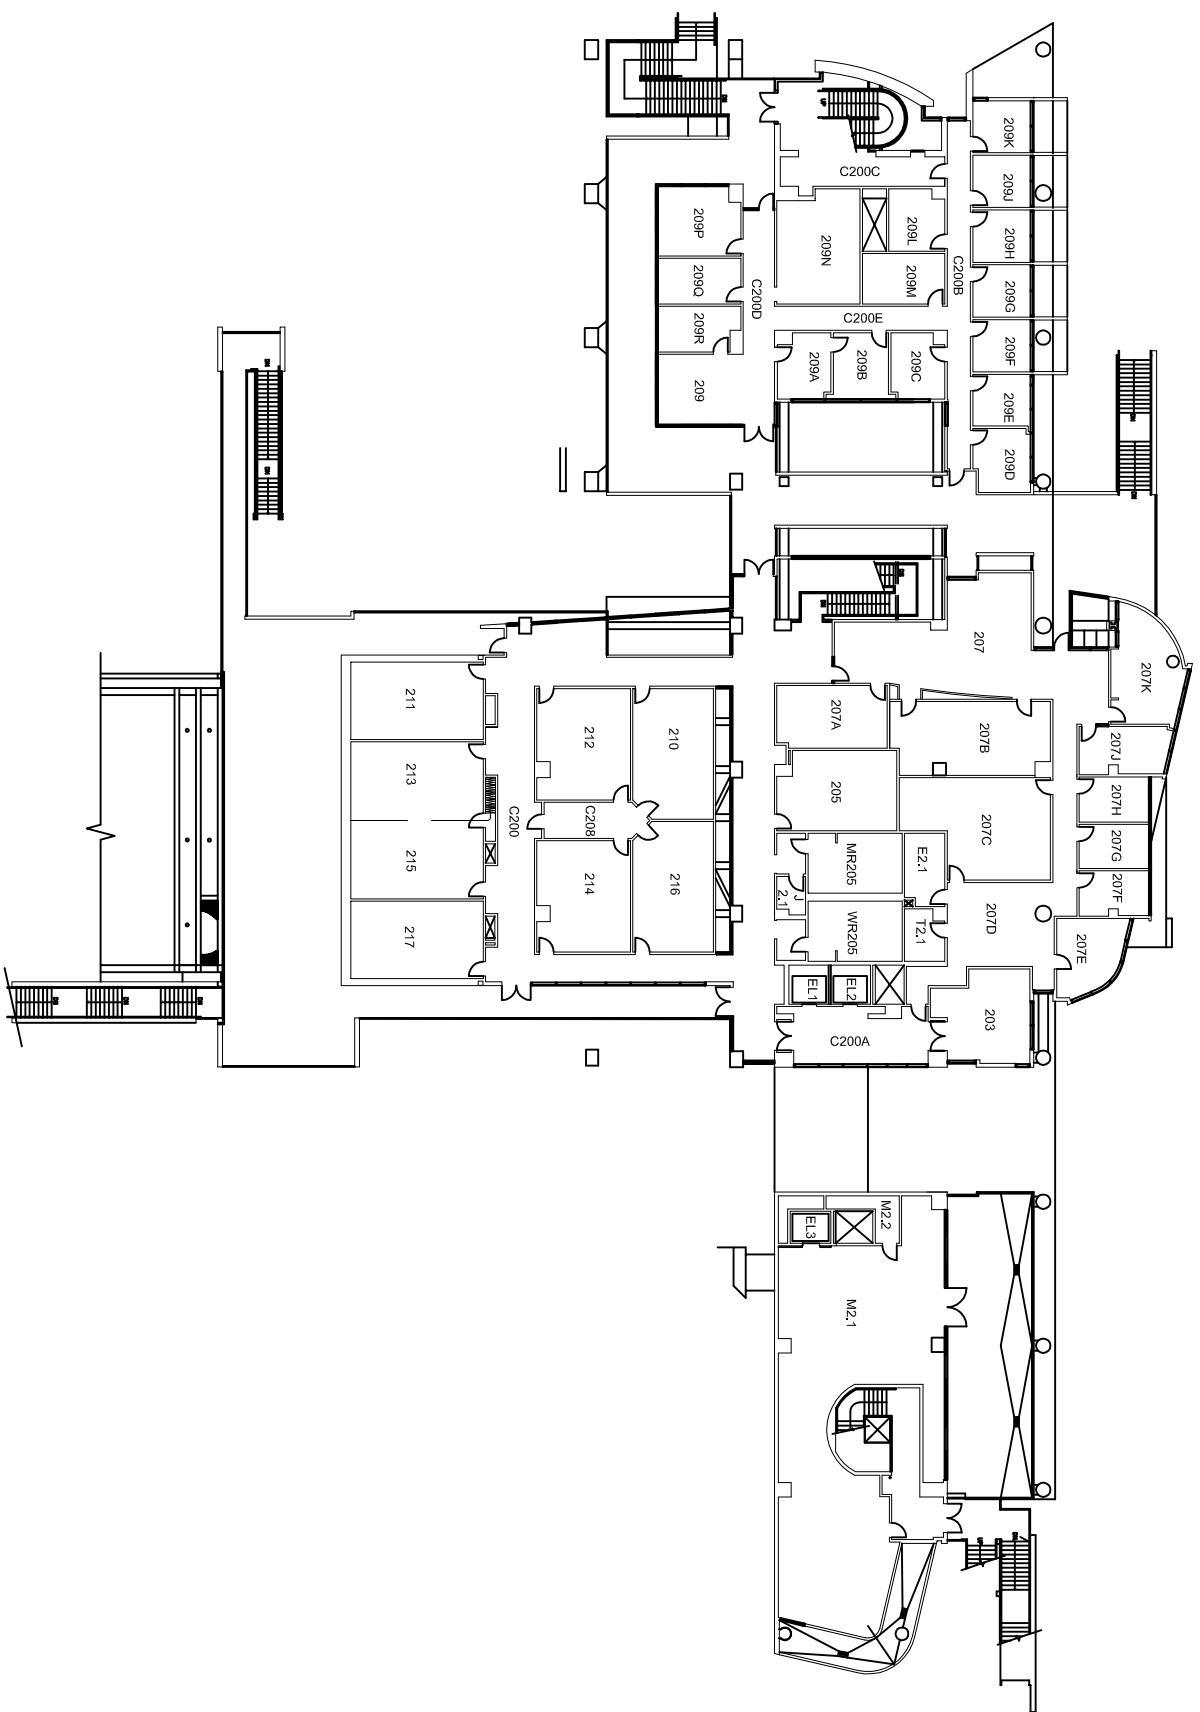



Project:
36
Social &
Behavioral
Sciences



Sheet Title:
Third Floor


File Name:

Permit No:

Drawn By:

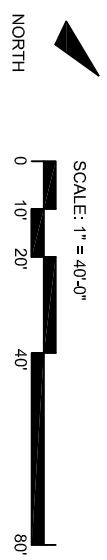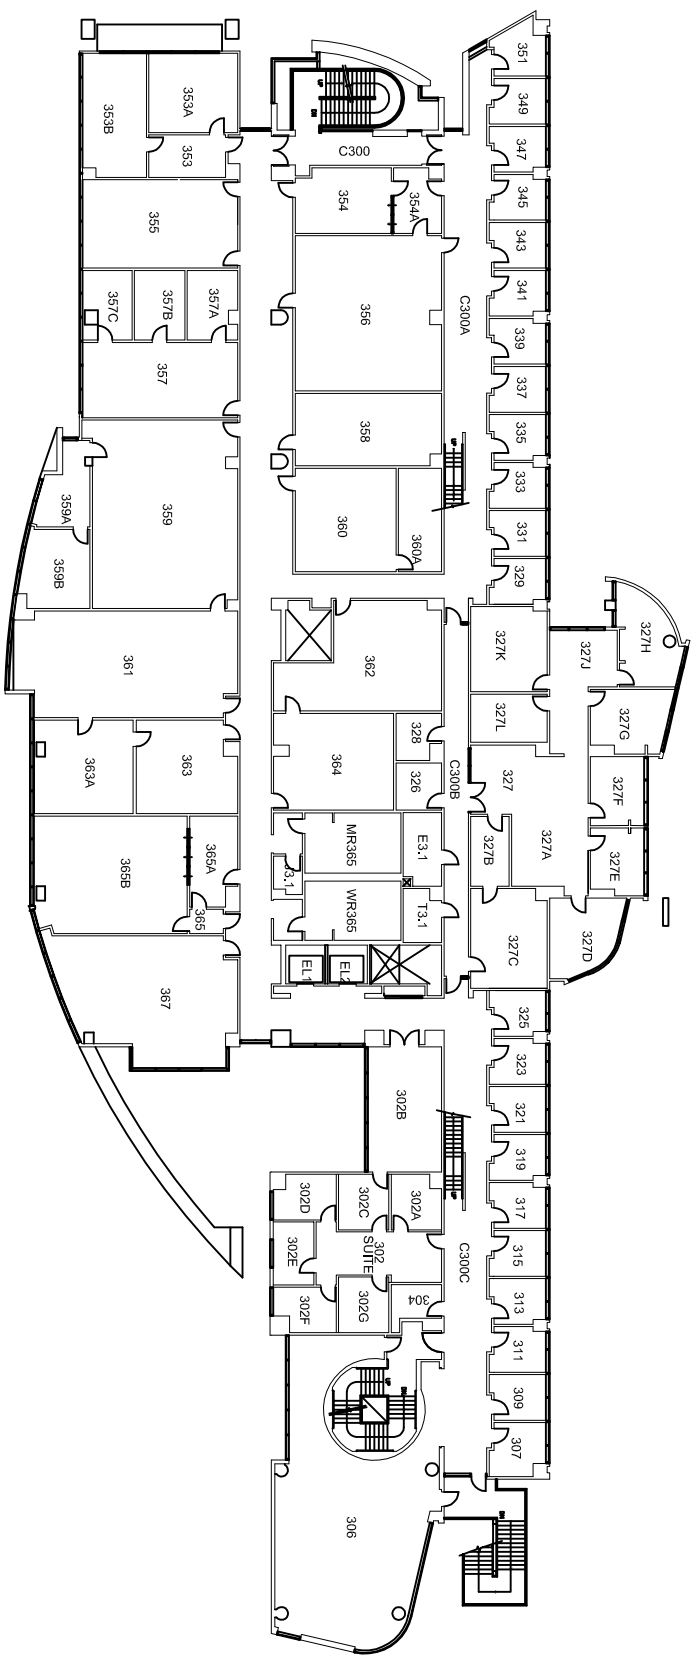

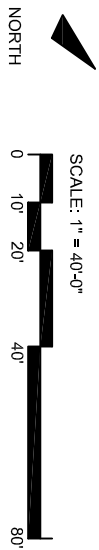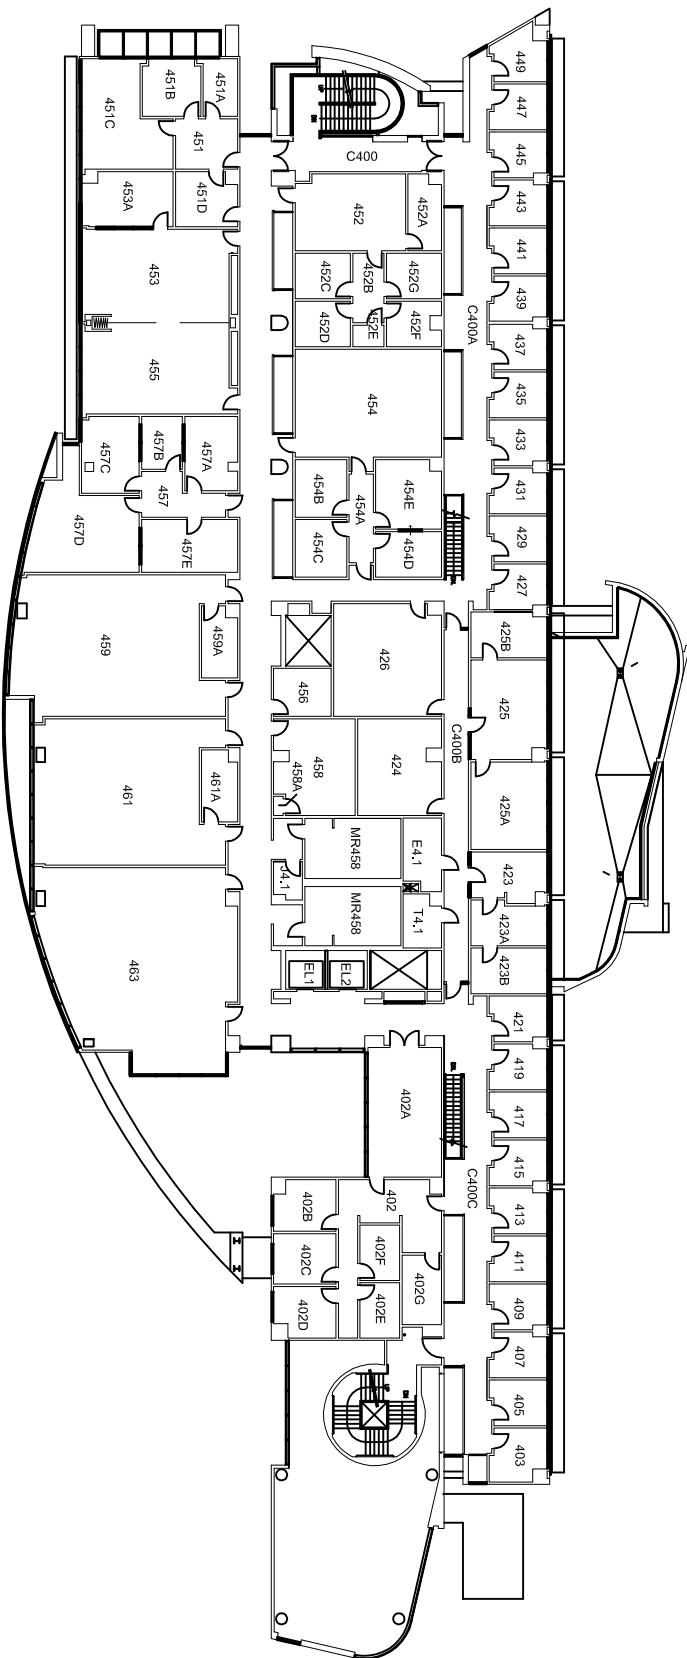

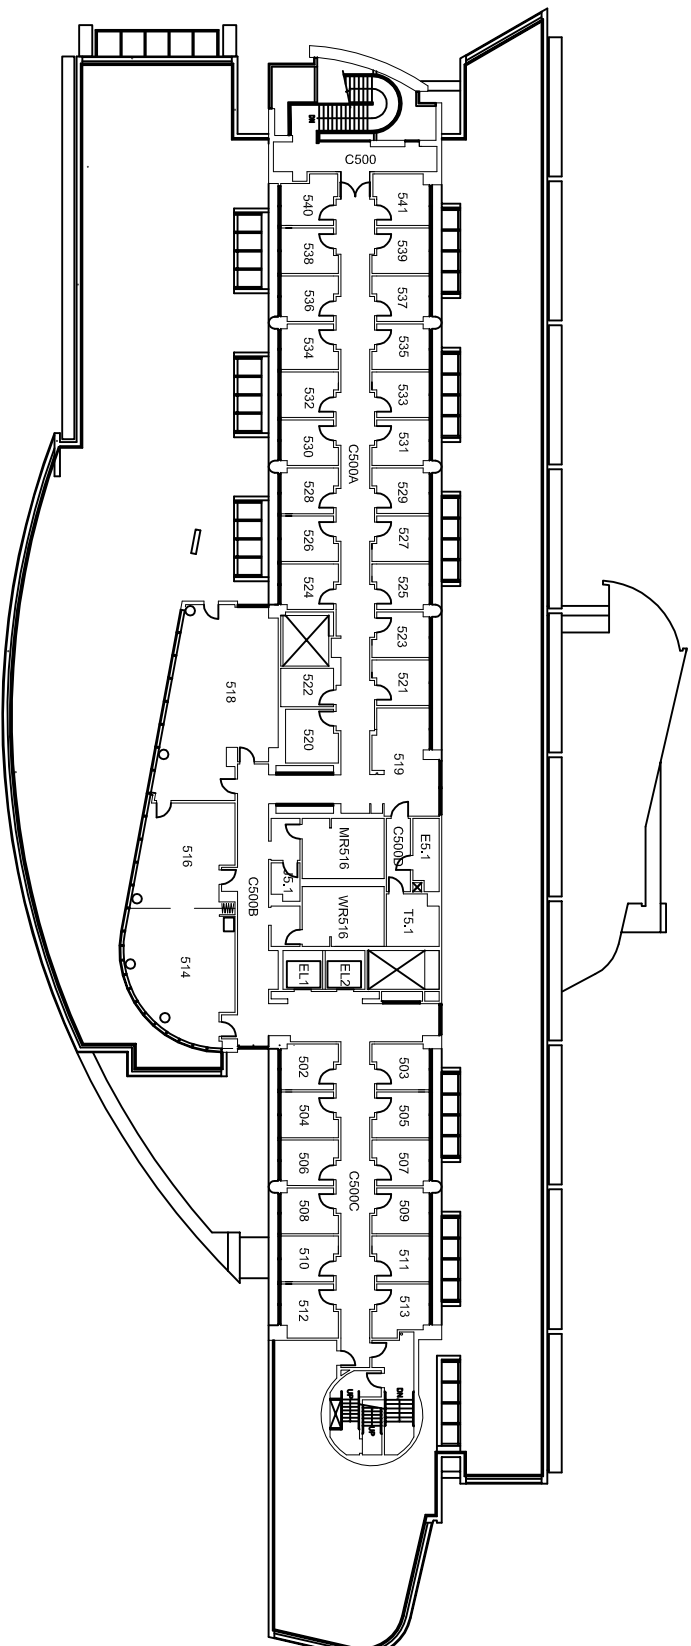

SCALE: 1" = 40'-0"

0 10' 20' 40' 80'

NORTH