

Project:

20
Performing Arts

Sheet Title:

Basement


File Name:

Permit No:


Drawn by:

A-1

Date: 4/7/2008

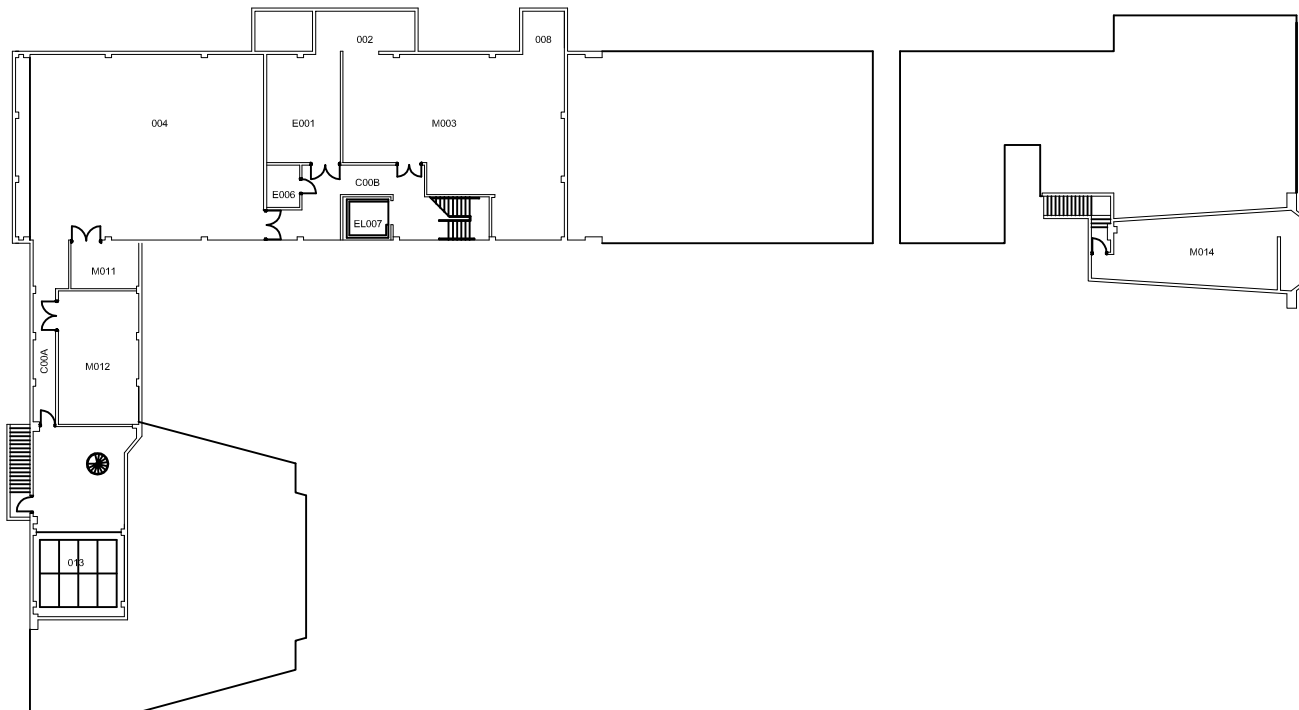

SCALE: 1" = 40'-0"

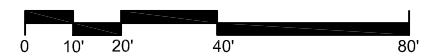

Project:

20
Performing Arts

Sheet Title:

First Floor


File Name:

Permit No:


Drawn by:

A-2

Date: 4/7/2008

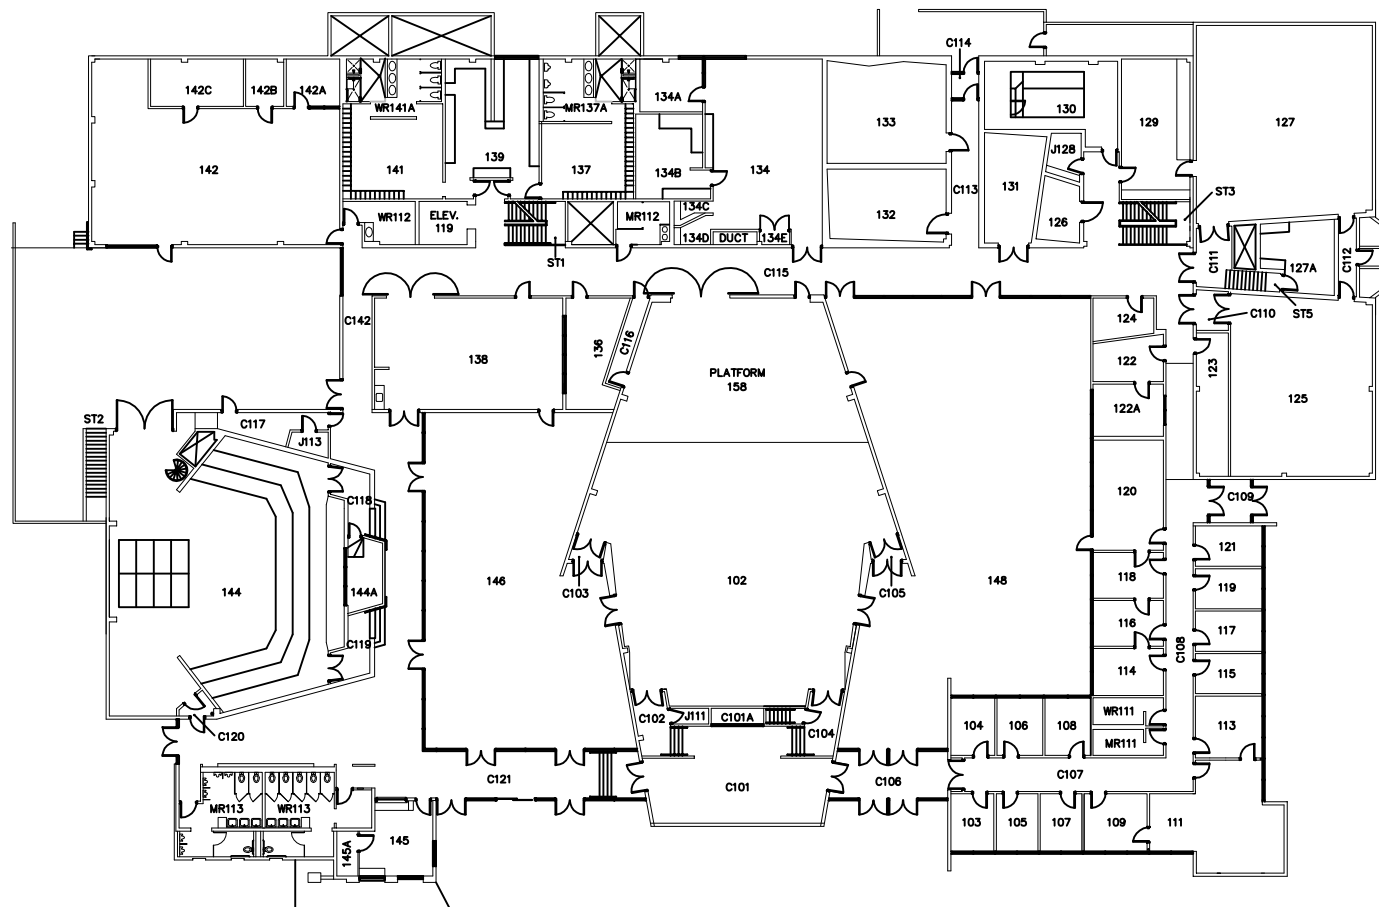

SCALE: 1" = 40'-0"

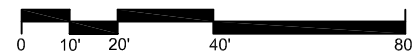

Project:

20
Performing Arts

Sheet Title:

Second Floor


File Name:

Permit No:

Drawn by:

A-3

Date: 4/7/2008

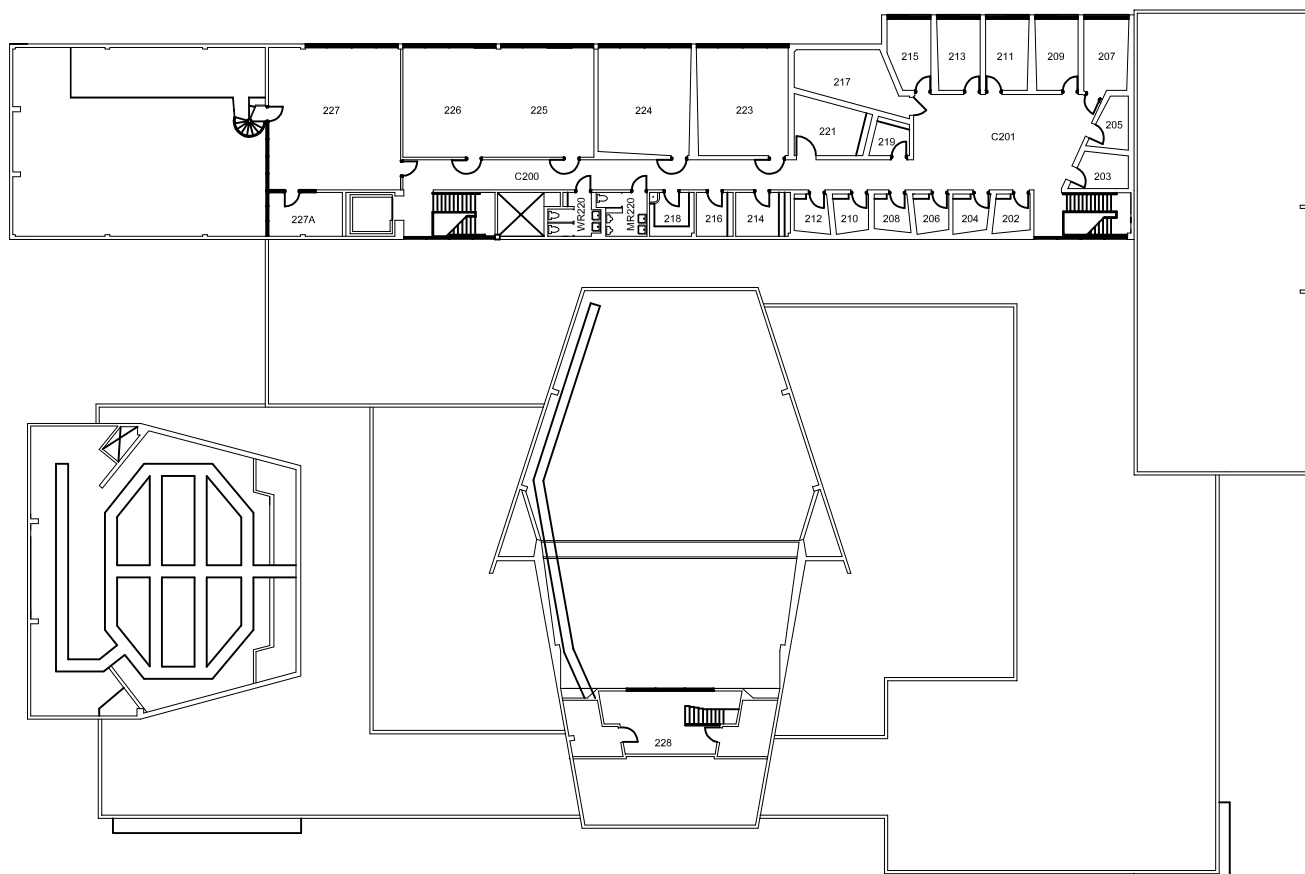

NORTH

SCALE: 1" = 40'-0"

